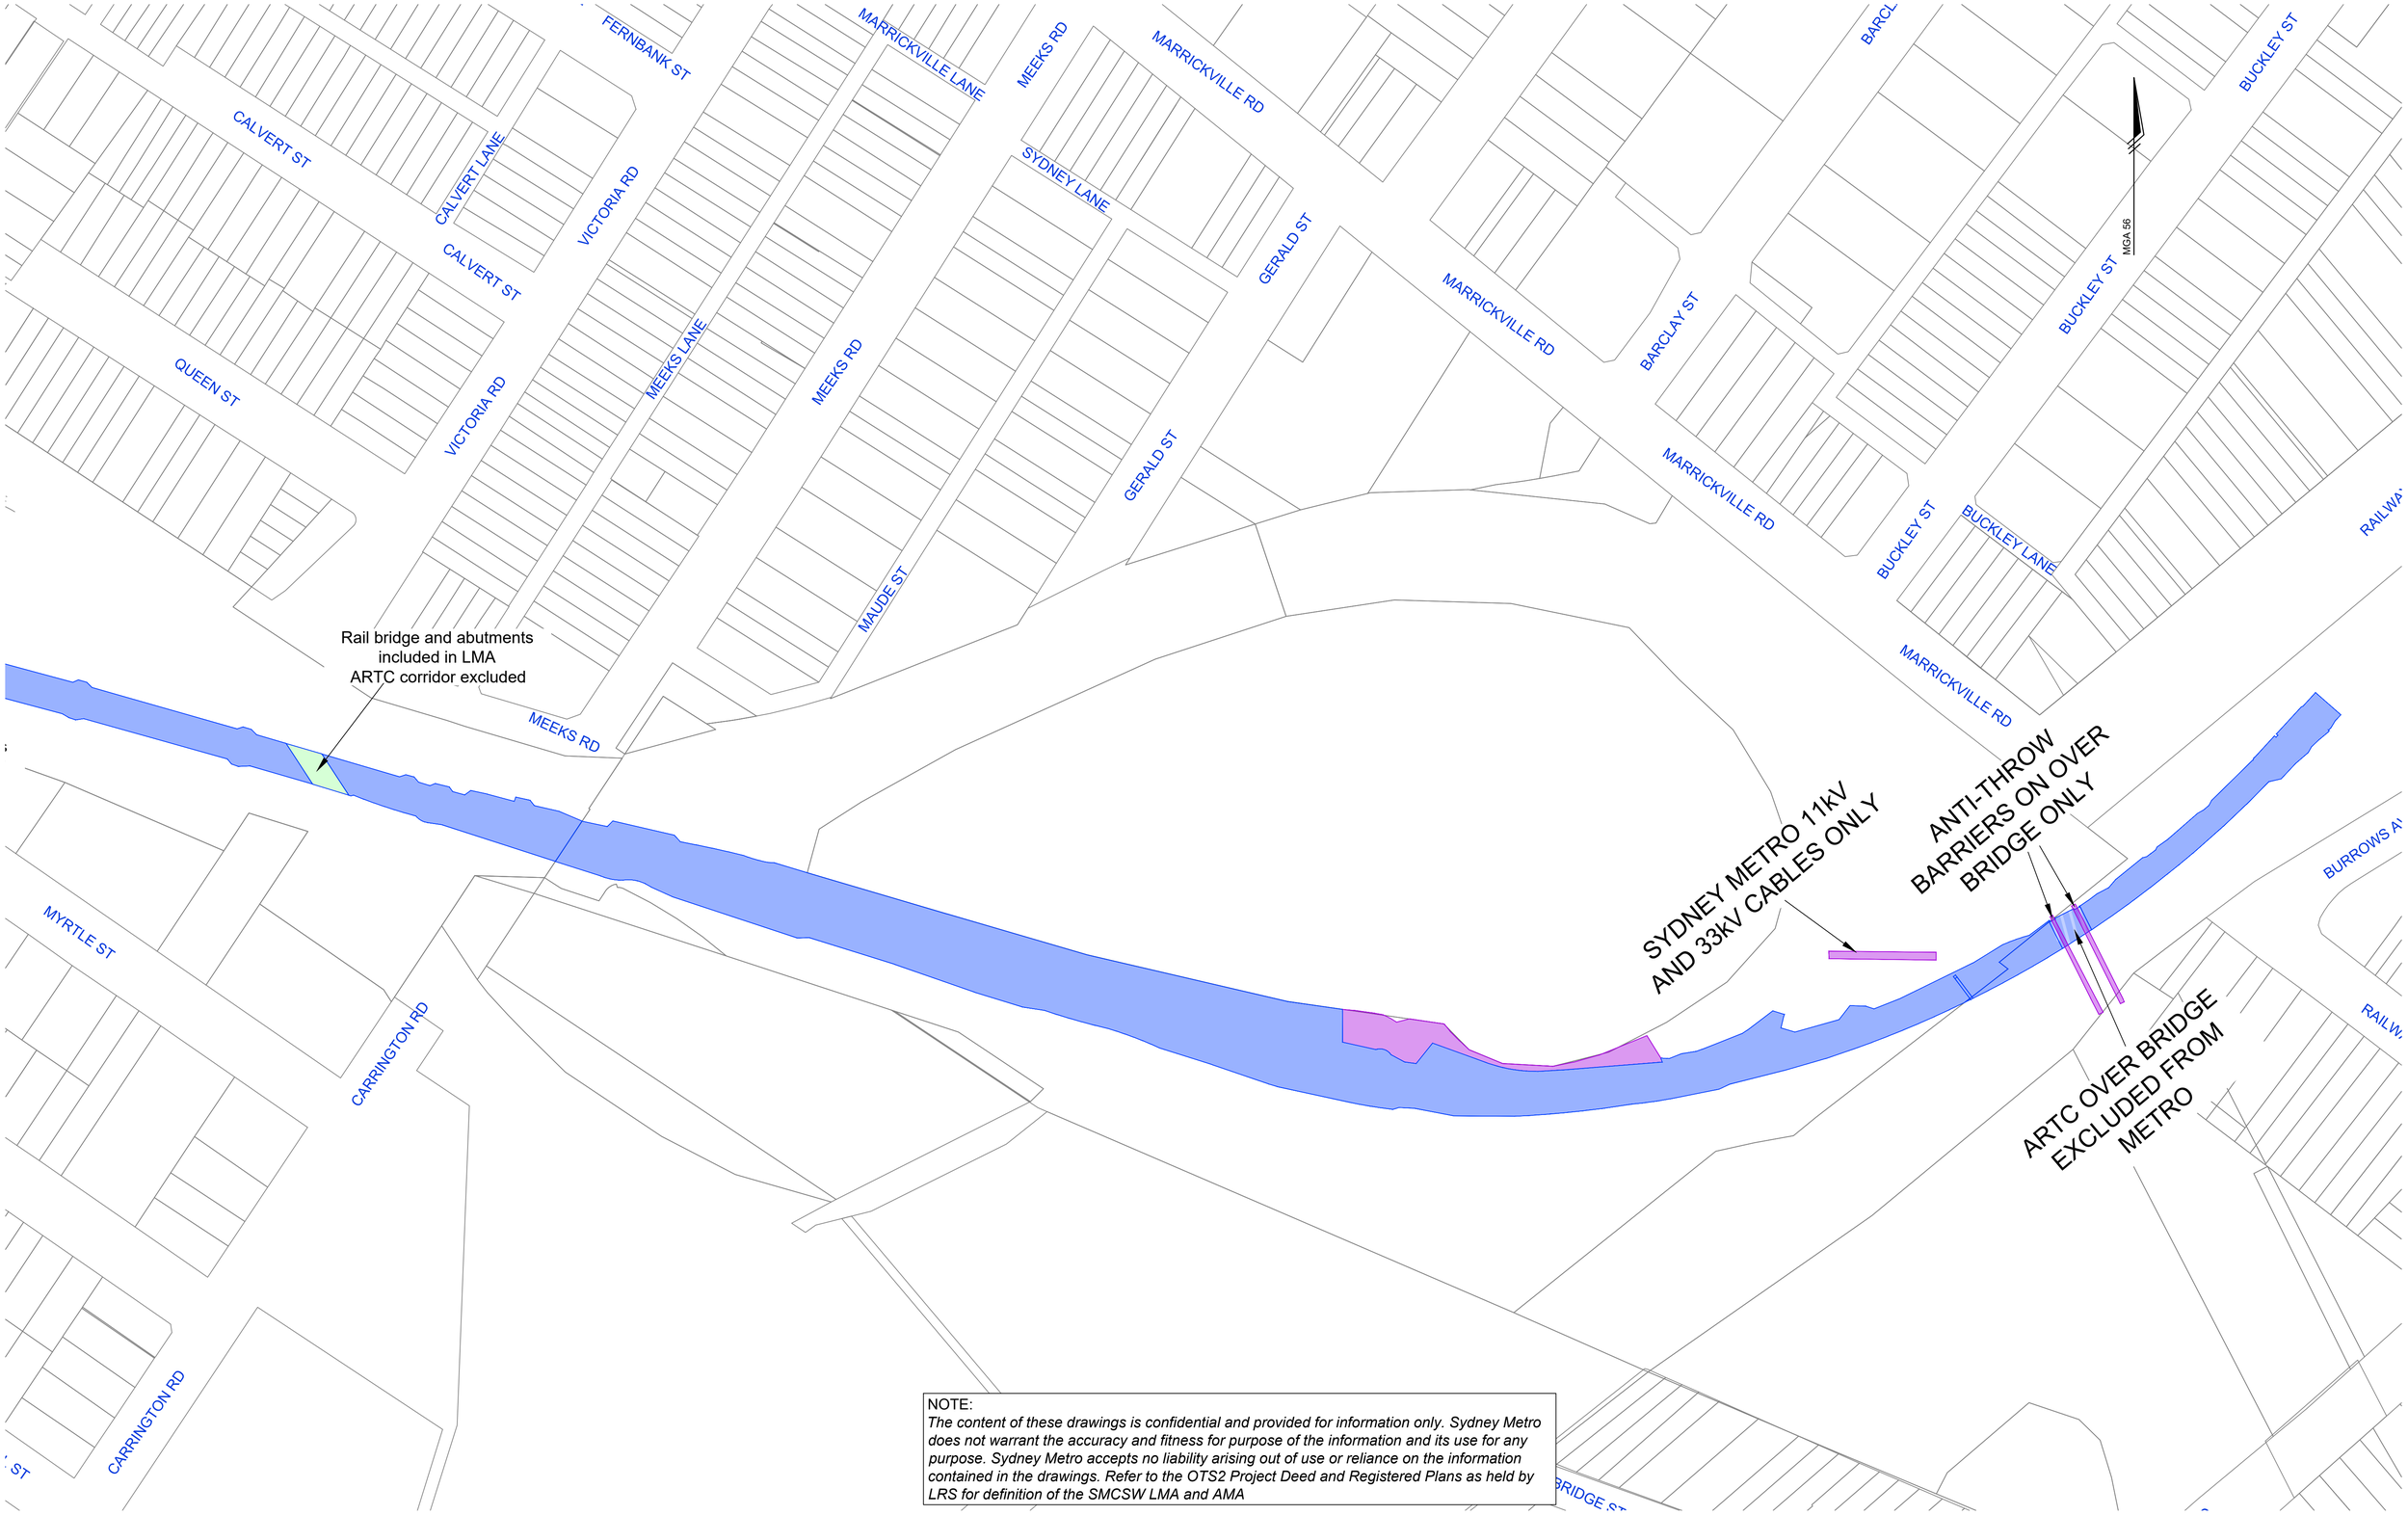


NOTE:
The content of these drawings is confidential and provided for information only. Sydney Metro does not warrant the accuracy and fitness for purpose of the information and its use for any purpose. Sydney Metro accepts no liability arising out of use or reliance on the information contained in the drawings. Refer to the OTS2 Project Deed and Registered Plans as held by LRS for definition of the SMCSW LMA and AMA

REVISIONS No.	DATE	REVISION DETAILS	DRAWN	CHK	APP
4.0	10.01.2025	Various Amendments	HY	DAA	DAA
3.0	11.06.2024	Various Amendments	HY	MGL	MGL
2.0	04.06.2024	Various Amendments	HY	MGL	MGL
1.0	09.02.2024	Various Amendments	HY	MGL	MGL
0.1	15.12.2023	INITIAL VERSION	HY	MGL	MGL

HORIZ. SCALE: NOT TO SCALE @ A1
VERT. SCALE: @ A1
COORDINATES: MGA94
DATUM:
ORIGIN:
ORIGIN:

NOTES
- LICENCED MAINTENANCE AREA
- LICENCED MAINTENANCE AREA - SUBSURFACE STRATUM ONLY
- LICENSED MAINTENANCE AREA - AIRSPACE STRATUM ONLY
- ADDITIONAL MAINTAINED ASSETS
- ADDITIONAL MAINTAINED ASSETS - SUBSURFACE STRATUM ONLY

CLIENT: Z:\LOGOS\Sydney Metro NEW\Sydney_Metro.jpg
SURVEY:
DRAWN: HY
CHECKED: DAA
APPROVED: DAA
DATE OF SURVEY:
DATE OF PLAN: 20.12.2024
DATE LAST SAVED: 12.06.2026
DATE APPROVED: 20.12.2024

TITLE
SYDNEY METRO CITY & SOUTH WEST LICENCED MAINTENANCE AREA STAGE 2


DRAWING No: AU213004670.061-SMCSW-LMA-4.0-SW Corridor.dwg
JOB No: 4670.061
ISSUE: 4.0
SHEET 26 OF 133 SHEETS
SIZE: A1

COPYRIGHT: © RPS GROUP PLC.
INFORMATION CONTAINED IN THIS DRAWING / FILE IS THE COPYRIGHT OF RPS GROUP PLC. COPYING OR USING THIS DATA IN WHOLE OR PART, IN ANY FORMAT, WITHOUT PERMISSION INFRINGES COPYRIGHT. © THIS DOCUMENT IN BOTH ELECTRONIC AND HARDCOPY FORMAT IS AND SHALL REMAIN THE PROPERTY OF RPS GROUP PLC. THE INFORMATION MAY ONLY BE USED FOR THE PURPOSE FOR WHICH IT WAS COMMISSIONED AND IN ACCORDANCE WITH THE TERMS OF ENGAGEMENT FOR THE COMMISSION, UNAUTHORISED USE OF THIS INFORMATION IN ANY FORM WHATSOEVER IS PROHIBITED.

RPS AAP CONSULTING PTY LTD (ABN 97 117 883 173)
LEVEL 13 420 GEORGE ST SYDNEY NSW 2000
T: 02 8270 8300 www.rpsgroup.com.au

THIS IS A COLOURED PLAN.
REPRODUCTION IN COLOUR ONLY.

D:\Work\AU213004670.061 - SMCSW LMA\AU213004670.061-SMCSW-LMA-4.0-SW Corridor.dwg 17.06.2026 2:42 PM

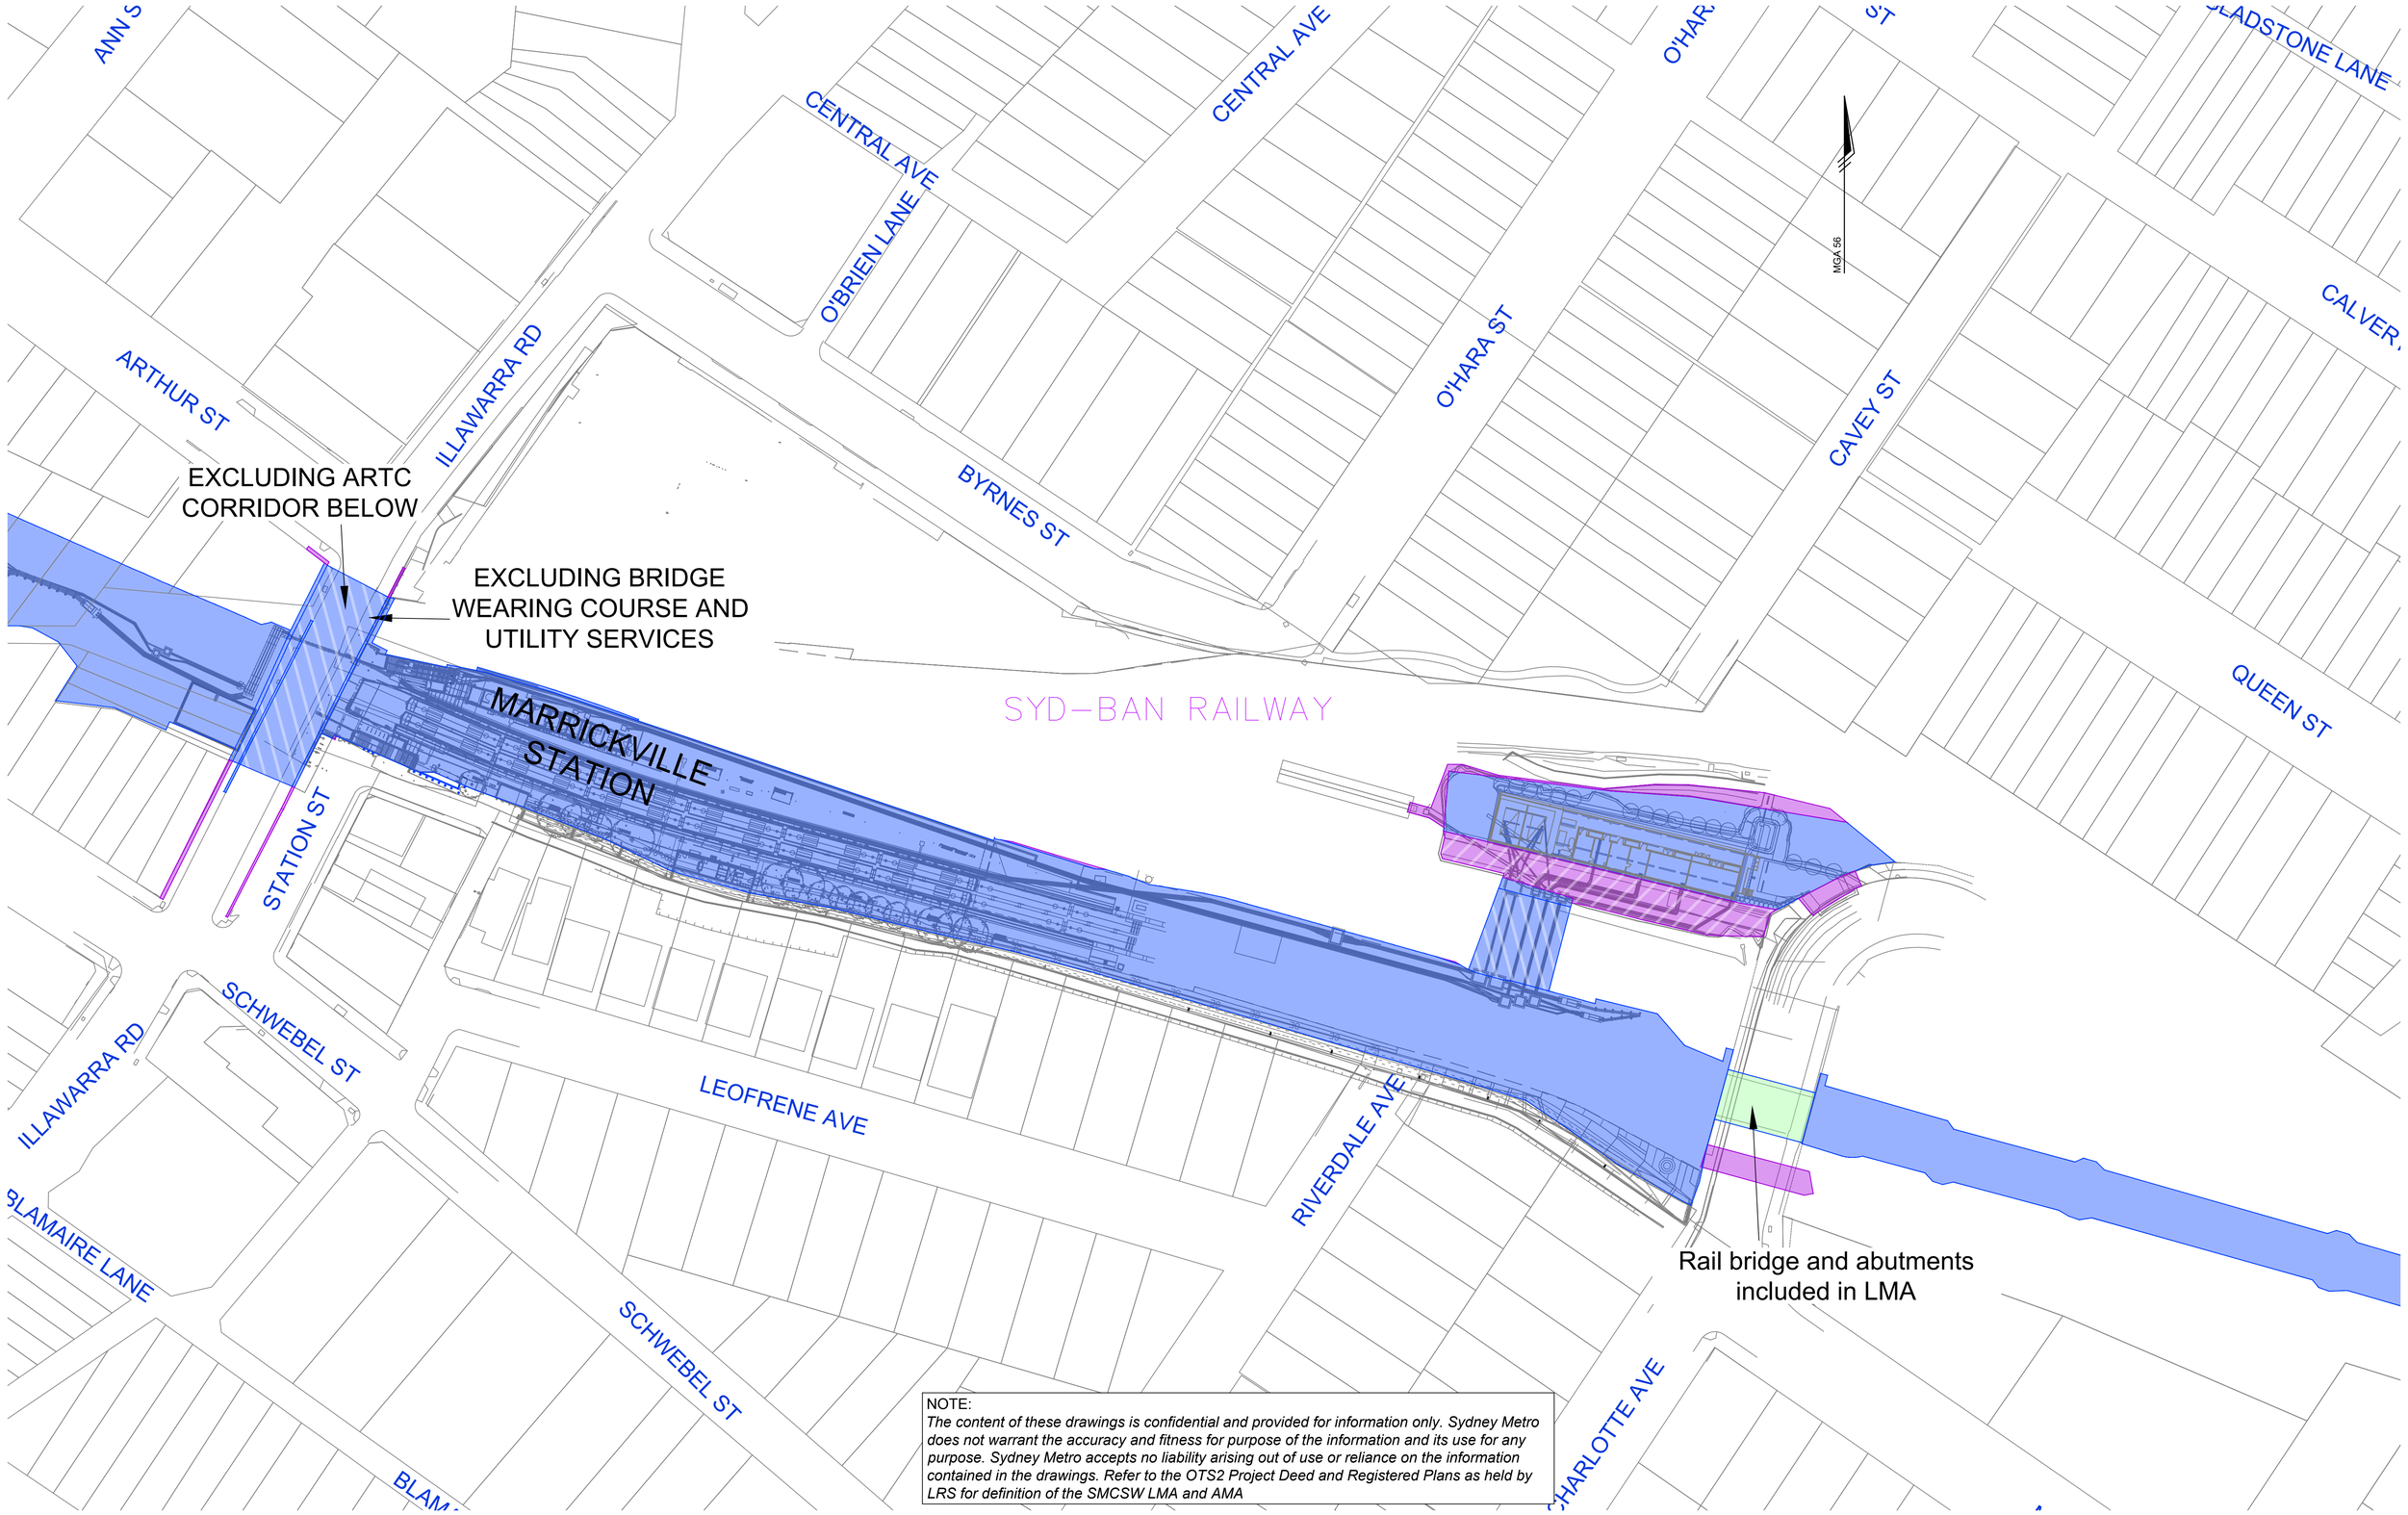

NOTE:
The content of these drawings is confidential and provided for information only. Sydney Metro does not warrant the accuracy and fitness for purpose of the information and its use for any purpose. Sydney Metro accepts no liability arising out of use or reliance on the information contained in the drawings. Refer to the OTS2 Project Deed and Registered Plans as held by LRS for definition of the SMCSW LMA and AMA

No.	DATE	REVISION DETAILS	DRAWN	CHK	APP
4.0	10.01.2025	Various Amendments	HY	DAA	DAA
3.0	11.06.2024	Various Amendments	HY	MGL	MGL
2.0	04.06.2024	Various Amendments	HY	MGL	MGL
1.0	09.02.2024	Various Amendments	HY	MGL	MGL
0.1	15.12.2023	INITIAL VERSION	HY	MGL	MGL

REVISIONS

HORIZ. SCALE: NOT TO SCALE @ A1
VERT. SCALE: @ A1
COORDINATES: MGA94
DATUM:
ORIGIN:
ORIGIN:

NOTES

- LICENCED MAINTENANCE AREA
- LICENCED MAINTENANCE AREA - SUBSURFACE STRATUM ONLY
- LICENSED MAINTENANCE AREA - AIRSPACE STRATUM ONLY
- ADDITIONAL MAINTAINED ASSETS
- ADDITIONAL MAINTAINED ASSETS - SUBSURFACE STRATUM ONLY

CLIENT: Z:_0005\Sydney Metro NEW\Sydney_Metro.jpg

SURVEY:
DRAWN: HY
CHECKED: DAA
APPROVED: DAA
DATE OF SURVEY:
DATE OF PLAN: 20.12.2024
DATE LAST SAVED: 12.06.2026
DATE APPROVED: 20.12.2024

TITLE
SYDNEY METRO CITY & SOUTH WEST LICENCED MAINTENANCE AREA STAGE 2

DRAWING No: AU213004670.061-SMCSW-LMA-4.0-SW Corridor.dwg


JOB No: 4670.061
ISSUE: 4.0
SHEET 27 OF 133 SHEETS
SIZE: A1

COPYRIGHT: © RPS GROUP PLC.
INFORMATION CONTAINED IN THIS DRAWING / FILE IS THE COPYRIGHT OF RPS GROUP PLC. COPYING OR USING THIS DATA IN WHOLE OR PART, IN ANY FORMAT, WITHOUT PERMISSION INFRINGES COPYRIGHT. © THIS DOCUMENT IN BOTH ELECTRONIC AND HARDCOPY FORMAT IS AND SHALL REMAIN THE PROPERTY OF RPS GROUP PLC. THE INFORMATION MAY ONLY BE USED FOR THE PURPOSE FOR WHICH IT WAS COMMISSIONED AND IN ACCORDANCE WITH THE TERMS OF ENGAGEMENT FOR THE COMMISSION, UNAUTHORISED USE OF THIS INFORMATION IN ANY FORM WHATSOEVER IS PROHIBITED.

RPS AAP CONSULTING PTY LTD (ABN 97 117 883 173)
LEVEL 13 420 GEORGE ST SYDNEY NSW 2000
T: 02 8270 8300 www.rpsgroup.com.au

THIS IS A COLOURED PLAN.
REPRODUCTION IN COLOUR ONLY.

D:\Work\AU213004670.061 - SMCSW LMA\AU213004670.061-SMCSW-LMA-4.0-SW Corridor.dwg 17.06.2026 2:43 PM

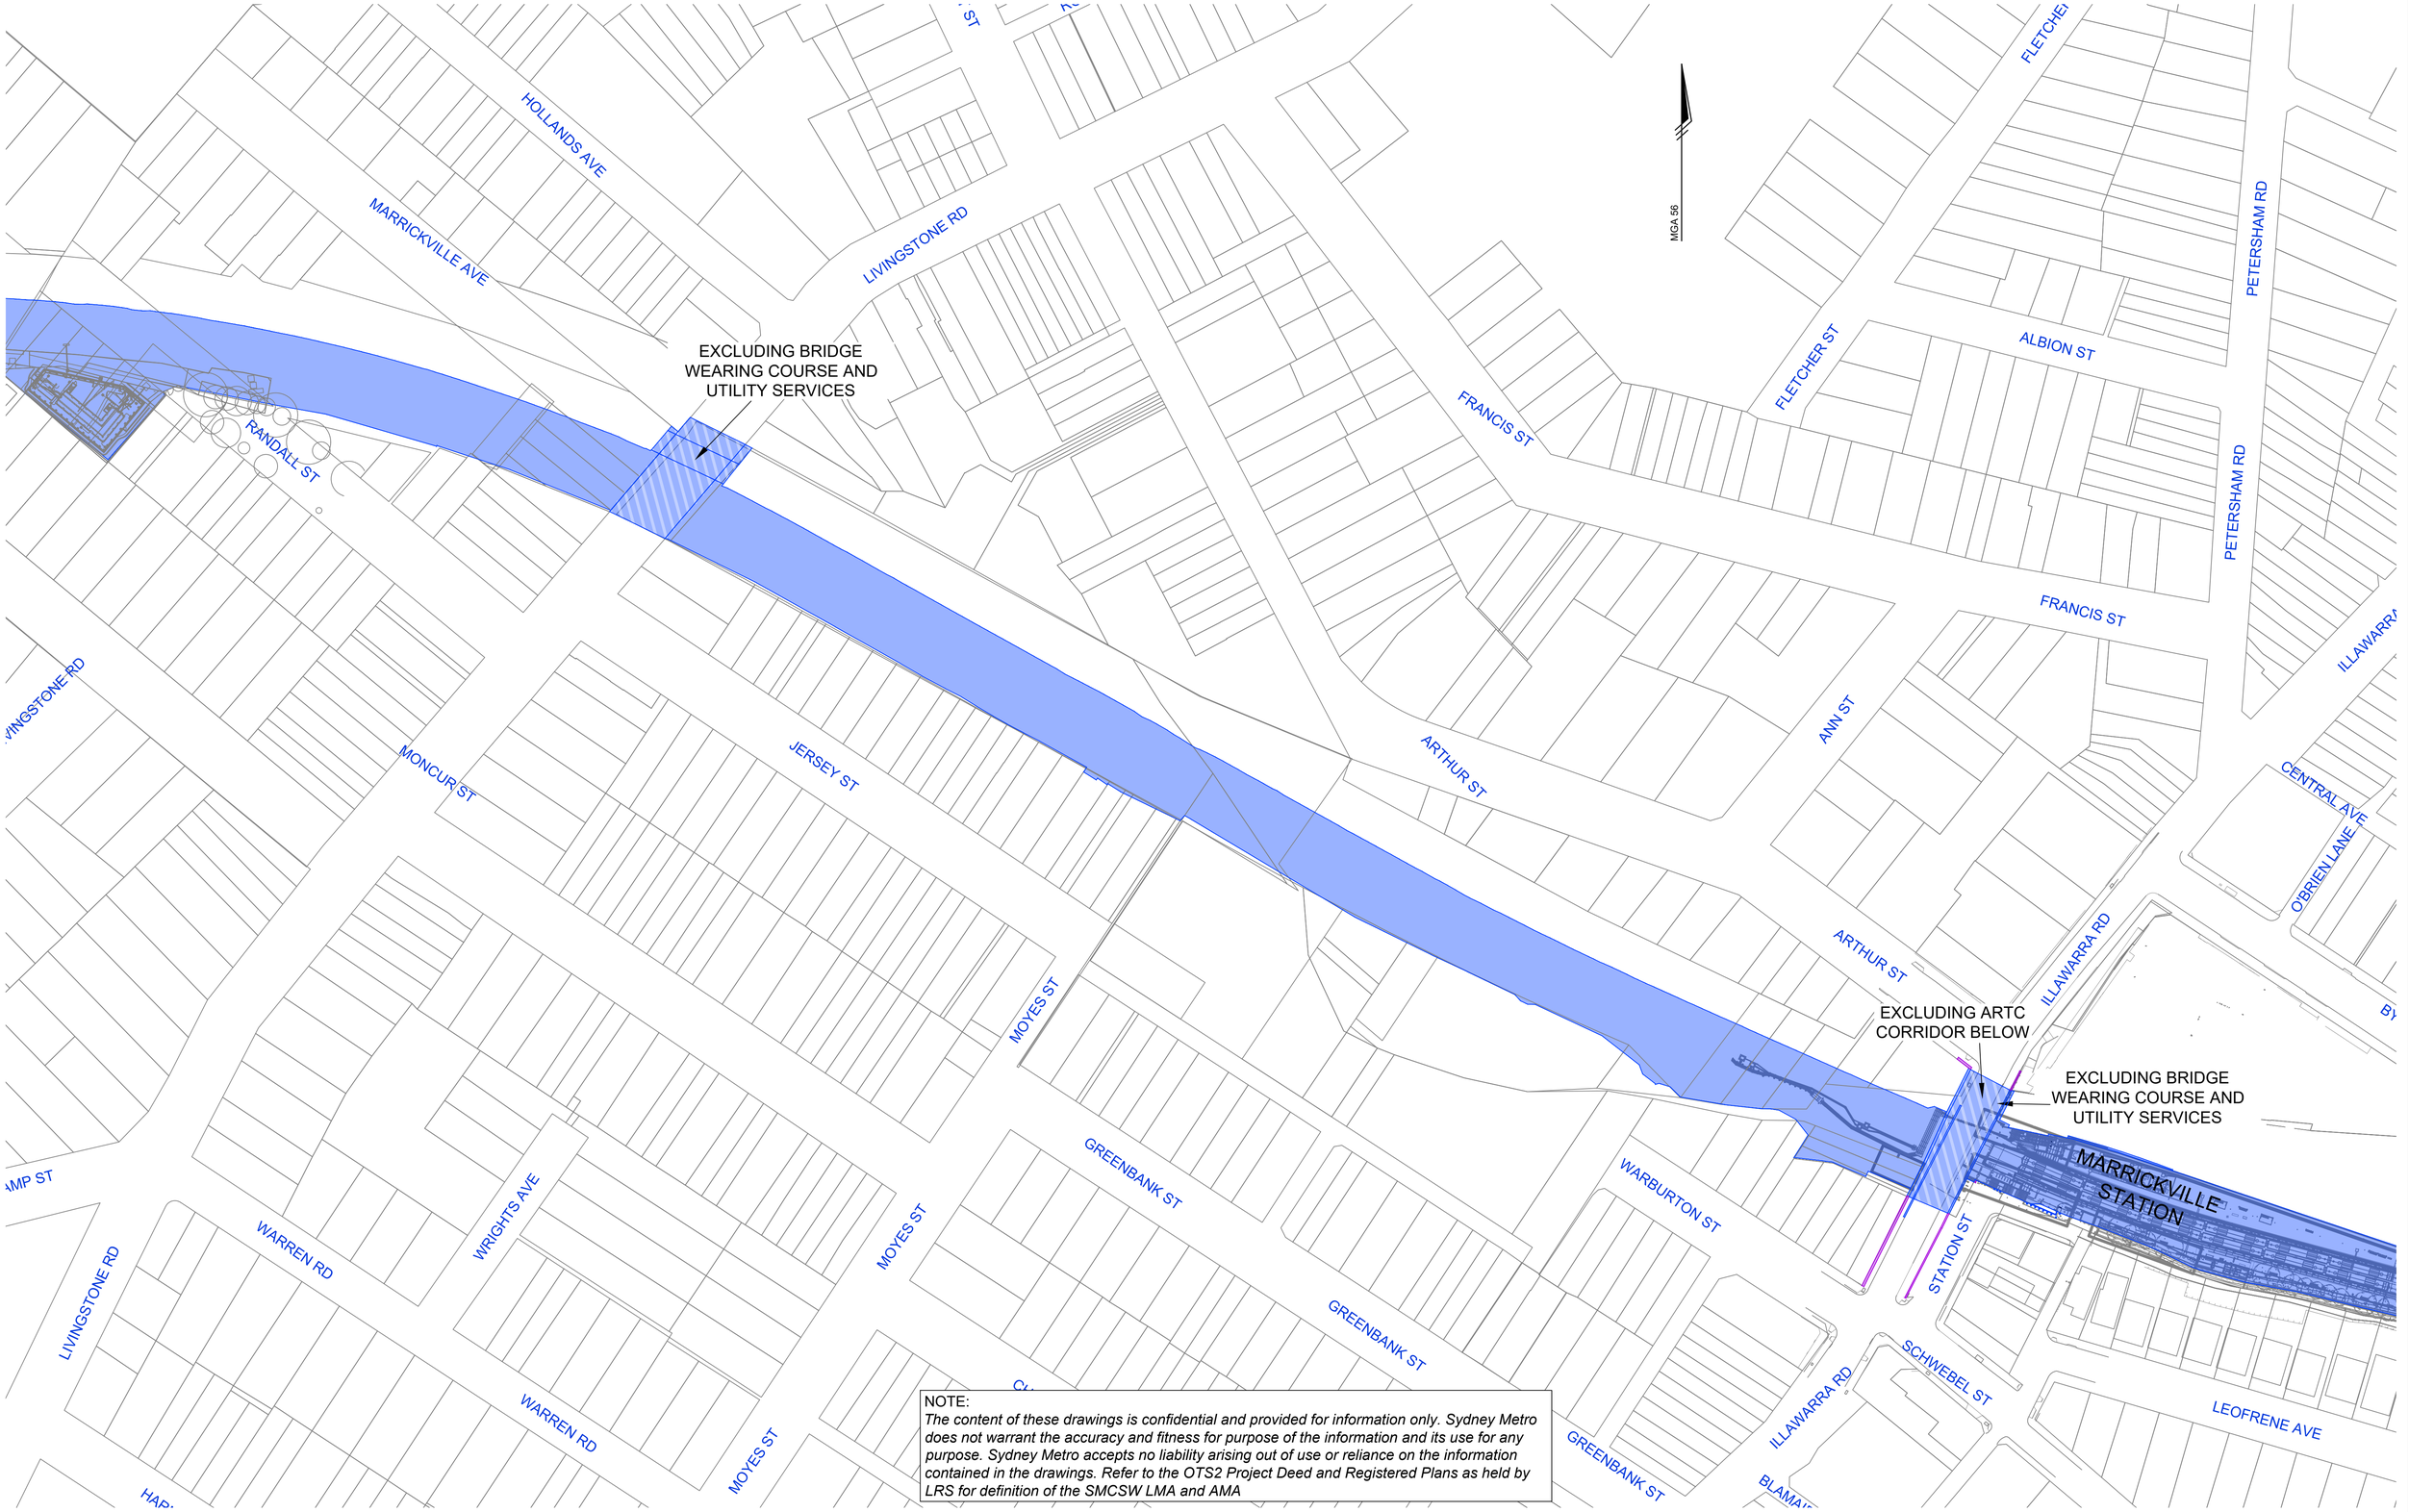

NOTE:
The content of these drawings is confidential and provided for information only. Sydney Metro does not warrant the accuracy and fitness for purpose of the information and its use for any purpose. Sydney Metro accepts no liability arising out of use or reliance on the information contained in the drawings. Refer to the OTS2 Project Deed and Registered Plans as held by LRS for definition of the SMCSW LMA and AMA

REVISIONS					
4.0	10.01.2025	Various Amendments	HY	DAA	DAA
3.0	11.06.2024	Various Amendments	HY	MGL	MGL
2.0	04.06.2024	Various Amendments	HY	MGL	MGL
1.0	09.02.2024	Various Amendments	HY	MGL	MGL
0.1	15.12.2023	INITIAL VERSION	HY	MGL	MGL
No.	DATE	REVISION DETAILS	DRAWN	CHK	APP

HORIZ. SCALE: NOT TO SCALE @ A1
VERT. SCALE: @ A1
COORDINATES: MGA94
DATUM:
ORIGIN:
ORIGIN:

NOTES

- LICENCED MAINTENANCE AREA
- LICENCED MAINTENANCE AREA - SUBSURFACE STRATUM ONLY
- LICENSED MAINTENANCE AREA - AIRSPACE STRATUM ONLY
- ADDITIONAL MAINTAINED ASSETS
- ADDITIONAL MAINTAINED ASSETS - SUBSURFACE STRATUM ONLY

CLIENT:
Z:\LOGOS\Sydney Metro NEW\Sydney_Metro.jpg

SURVEY:		DATE OF SURVEY:	
DRAWN:	HY	DATE OF PLAN:	20.12.2024
CHECKED:	DAA	DATE LAST SAVED:	12.06.2026
APPROVED:	DAA	DATE APPROVED:	20.12.2024

TITLE
SYDNEY METRO CITY & SOUTH WEST
LICENCED MAINTENANCE AREA STAGE 2

DRAWING No: AU213004670.061-SMCSW-LMA-4.0-SW Corridor.dwg


JOB No: 4670.061
ISSUE: 4.0
SHEET 28 OF 133 SHEETS
SIZE: A1

COPYRIGHT: © RPS GROUP PLC
INFORMATION CONTAINED IN THIS DRAWING / FILE IS THE COPYRIGHT OF RPS GROUP PLC. COPYING OR USING THIS DATA IN WHOLE OR PART, IN ANY FORMAT, WITHOUT PERMISSION INFRINGES COPYRIGHT. © THIS DOCUMENT IN BOTH ELECTRONIC AND HARDCOPY FORMAT IS AND SHALL REMAIN THE PROPERTY OF RPS GROUP PLC. THE INFORMATION MAY ONLY BE USED FOR THE PURPOSE FOR WHICH IT WAS COMMISSIONED AND IN ACCORDANCE WITH THE TERMS OF ENGAGEMENT FOR THE COMMISSION. UNAUTHORISED USE OF THIS INFORMATION IN ANY FORM WHATSOEVER IS PROHIBITED.

RPS AAP CONSULTING PTY LTD (ABN 97 117 883 173)
LEVEL 13 420 GEORGE ST SYDNEY NSW 2000
T: 02 8270 8300 www.rpsgroup.com.au

THIS IS A COLOURED PLAN.
REPRODUCTION IN COLOUR ONLY.

D:\Work\AU213004670.061 - SMCSW LMA\AU213004670.061-SMCSW-LMA-4.0-SW Corridor.dwg 17.06.2026 2:43 PM

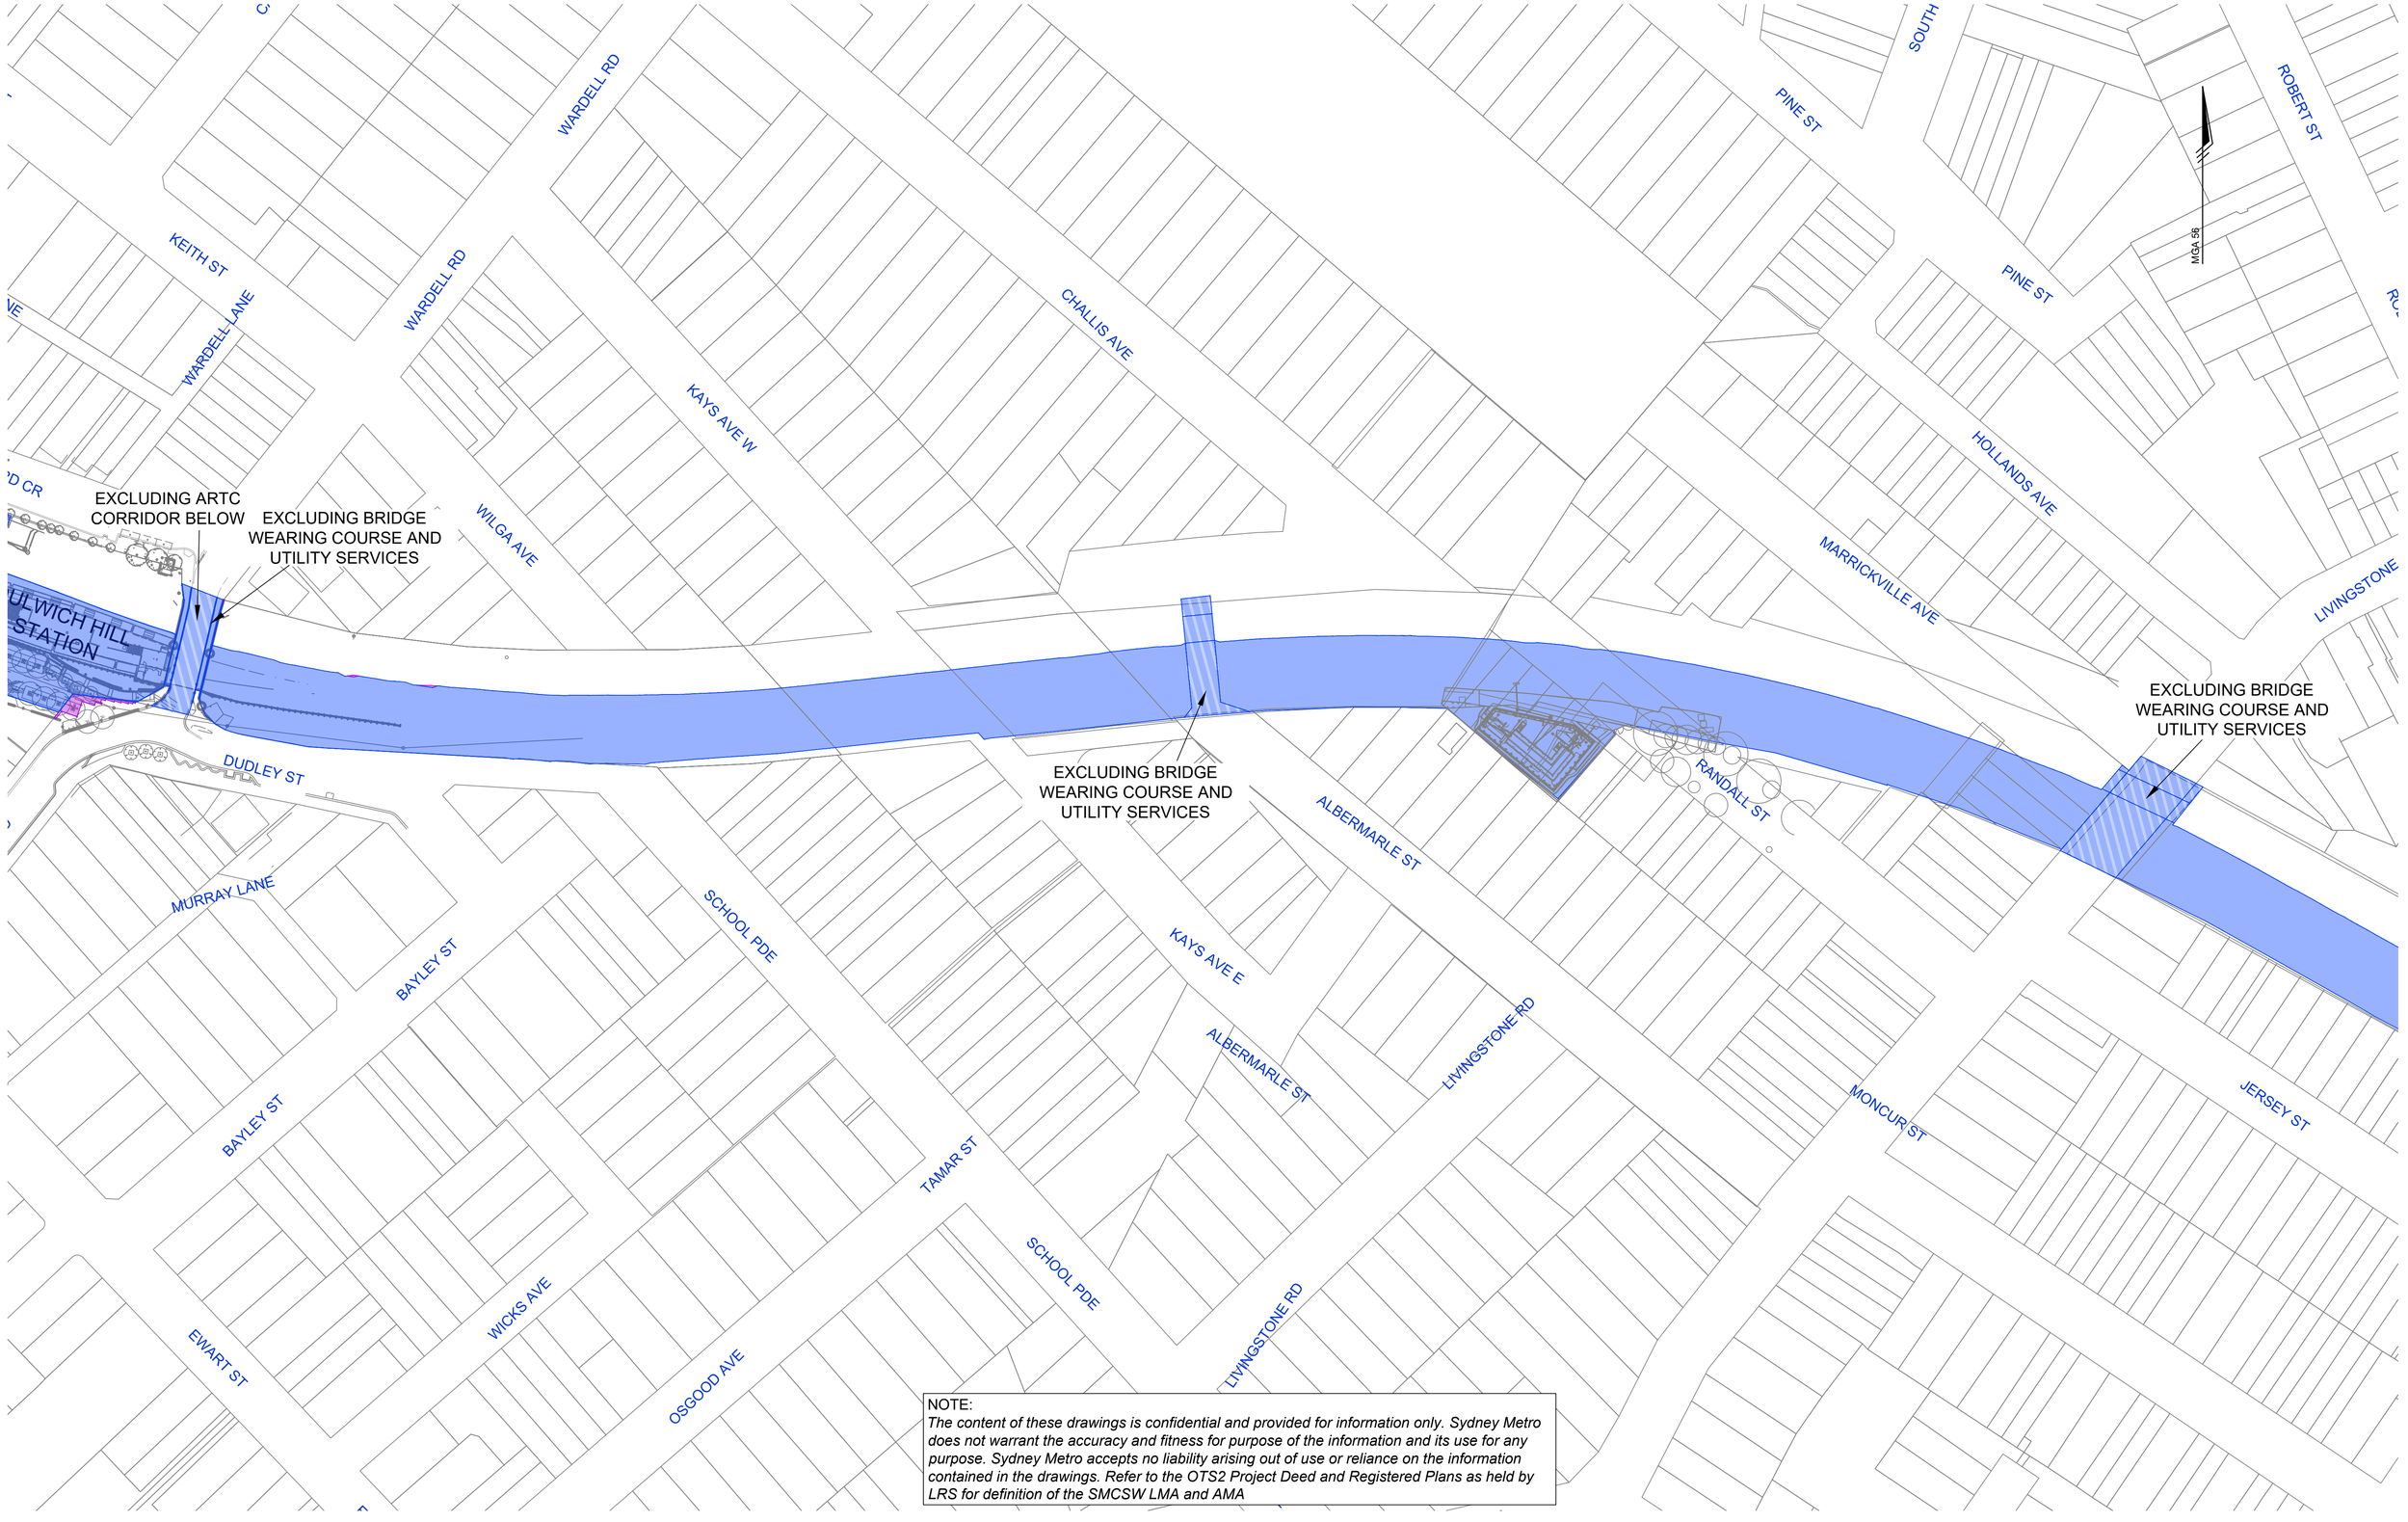

NOTE:
The content of these drawings is confidential and provided for information only. Sydney Metro does not warrant the accuracy and fitness for purpose of the information and its use for any purpose. Sydney Metro accepts no liability arising out of use or reliance on the information contained in the drawings. Refer to the OTS2 Project Deed and Registered Plans as held by LRS for definition of the SMCSW LMA and AMA

REVISIONS

No.	DATE	REVISION DETAILS	DRAWN	CHK	APP
4.0	10.01.2025	Various Amendments	HY	DAA	DAA
3.0	11.06.2024	Various Amendments	HY	MGL	MGL
2.0	04.06.2024	Various Amendments	HY	MGL	MGL
1.0	09.02.2024	Various Amendments	HY	MGL	MGL
0.1	15.12.2023	INITIAL VERSION	HY	MGL	MGL

HORIZ. SCALE: NOT TO SCALE @ A1
VERT. SCALE: @ A1
COORDINATES: MGA94
DATUM:
ORIGIN:
ORIGIN:

NOTES

- LICENCED MAINTENANCE AREA
- LICENCED MAINTENANCE AREA - SUBSURFACE STRATUM ONLY
- LICENSED MAINTENANCE AREA - AIRSPACE STRATUM ONLY
- ADDITIONAL MAINTAINED ASSETS
- ADDITIONAL MAINTAINED ASSETS - SUBSURFACE STRATUM ONLY

CLIENT: Z:_GOOS\Sydney Metro NEW\Sydney_Metro.jpg

SURVEY:		DATE OF SURVEY:	
DRAWN:	HY	DATE OF PLAN:	20.12.2024
CHECKED:	DAA	DATE LAST SAVED:	12.06.2026
APPROVED:	DAA	DATE APPROVED:	20.12.2024

TITLE
SYDNEY METRO CITY & SOUTH WEST LICENCED MAINTENANCE AREA STAGE 2

DRAWING No: AU213004670.061-SMCSW-LMA-4.0-SW Corridor.dwg

JOB No: 4670.061
ISSUE: 4.0
SHEET 29 OF 133 SHEETS
SIZE: A1

COPYRIGHT: © RPS GROUP PLC.
INFORMATION CONTAINED IN THIS DRAWING / FILE IS THE COPYRIGHT OF RPS GROUP PLC. COPYING OR USING THIS DATA IN WHOLE OR PART, IN ANY FORMAT, WITHOUT PERMISSION INFRINGES COPYRIGHT. © THIS DOCUMENT IN BOTH ELECTRONIC AND HARDCOPY FORMAT IS AND SHALL REMAIN THE PROPERTY OF RPS GROUP PLC. THE INFORMATION MAY ONLY BE USED FOR THE PURPOSE FOR WHICH IT WAS COMMISSIONED AND IN ACCORDANCE WITH THE TERMS OF ENGAGEMENT FOR THE COMMISSION. UNAUTHORISED USE OF THIS INFORMATION IN ANY FORM WHATSOEVER IS PROHIBITED.

RPS AAP CONSULTING PTY LTD (ABN 97 117 883 173)
LEVEL 13 420 GEORGE ST SYDNEY NSW 2000
T: 02 8270 8300 www.rpsgroup.com.au

THIS IS A COLOURED PLAN.
REPRODUCTION IN COLOUR ONLY.

HERCULES ST

MACARTHUR PDE

MGA 56

KEITH ST

CANONBURY GR

WARDELL RD

KEITH LANE

KEITH ST

WARDELL LANE

WARDELL RD

Rail bridge and abutments included in LMA

EWART ST

NESS AVE

BEDFORD CR

EXCLUDING ARTC CORRIDOR BELOW

EXCLUDING BRIDGE WEARING COURSE AND UTILITY SERVICES

WILGA AVE

EWART ST

EWART LANE

DULWICH HILL STATION

BALFOUR ST

EWART

DUDLEY ST

NOTE:
The content of these drawings is confidential and provided for information only. Sydney Metro does not warrant the accuracy and fitness for purpose of the information and its use for any purpose. Sydney Metro accepts no liability arising out of use or reliance on the information contained in the drawings. Refer to the OTS2 Project Deed and Registered Plans as held by LRS for definition of the SMCSW LMA and AMA

No.	DATE	REVISION DETAILS	DRAWN	CHK	APP
4.0	10.01.2025	Various Amendments	HY	DAA	DAA
3.0	11.06.2024	Various Amendments	HY	MGL	MGL
2.0	04.06.2024	Various Amendments	HY	MGL	MGL
1.0	09.02.2024	Various Amendments	HY	MGL	MGL
0.1	15.12.2023	INITIAL VERSION	HY	MGL	MGL

REVISIONS

HORIZ. SCALE: NOT TO SCALE @ A1
VERT. SCALE: @ A1
COORDINATES: MGA94
DATUM:
ORIGIN:
ORIGIN:

NOTES

- LICENCED MAINTENANCE AREA
- LICENCED MAINTENANCE AREA - SUBSURFACE STRATUM ONLY
- LICENSED MAINTENANCE AREA - AIRSPACE STRATUM ONLY
- ADDITIONAL MAINTAINED ASSETS
- ADDITIONAL MAINTAINED ASSETS - SUBSURFACE STRATUM ONLY

CLIENT: Z:\LOGOS\Sydney Metro NEW\Sydney_Metro.jpg

SURVEY:
DRAWN: HY
CHECKED: DAA
APPROVED: DAA
DATE OF SURVEY:
DATE OF PLAN: 20.12.2024
DATE LAST SAVED: 12.06.2026
DATE APPROVED: 20.12.2024

TITLE
SYDNEY METRO CITY & SOUTH WEST LICENCED MAINTENANCE AREA STAGE 2

DRAWING No: AU213004670.061-SMCSW-LMA-4.0-SW Corridor.dwg


JOB No: 4670.061
ISSUE: 4.0
SHEET 30 OF 133 SHEETS
SIZE: A1

COPYRIGHT. © RPS GROUP PLC.
INFORMATION CONTAINED IN THIS DRAWING / FILE IS THE COPYRIGHT OF RPS GROUP PLC. COPYING OR USING THIS DATA IN WHOLE OR PART, IN ANY FORMAT, WITHOUT PERMISSION INFRINGES COPYRIGHT. © THIS DOCUMENT IN BOTH ELECTRONIC AND HARDCOPY FORMAT IS AND SHALL REMAIN THE PROPERTY OF RPS GROUP PLC. THE INFORMATION MAY ONLY BE USED FOR THE PURPOSE FOR WHICH IT WAS COMMISSIONED AND IN ACCORDANCE WITH THE TERMS OF ENGAGEMENT FOR THE COMMISSION. UNAUTHORISED USE OF THIS INFORMATION IN ANY FORM WHATSOEVER IS PROHIBITED.

RPS AAP CONSULTANCY PTY LTD (ABN 97 117 883 173)
LEVEL 13 420 GEORGE ST SYDNEY NSW 2000
T: 02 8270 8300 www.rpsgroup.com.au

THIS IS A COLOURED PLAN.
REPRODUCTION IN COLOUR ONLY.

D:\Work\AU213004670.061 - SMCSW LMA\AU213004670.061-SMCSW-LMA-4.0-SW Corridor.dwg 17.06.2026 2:43 PM

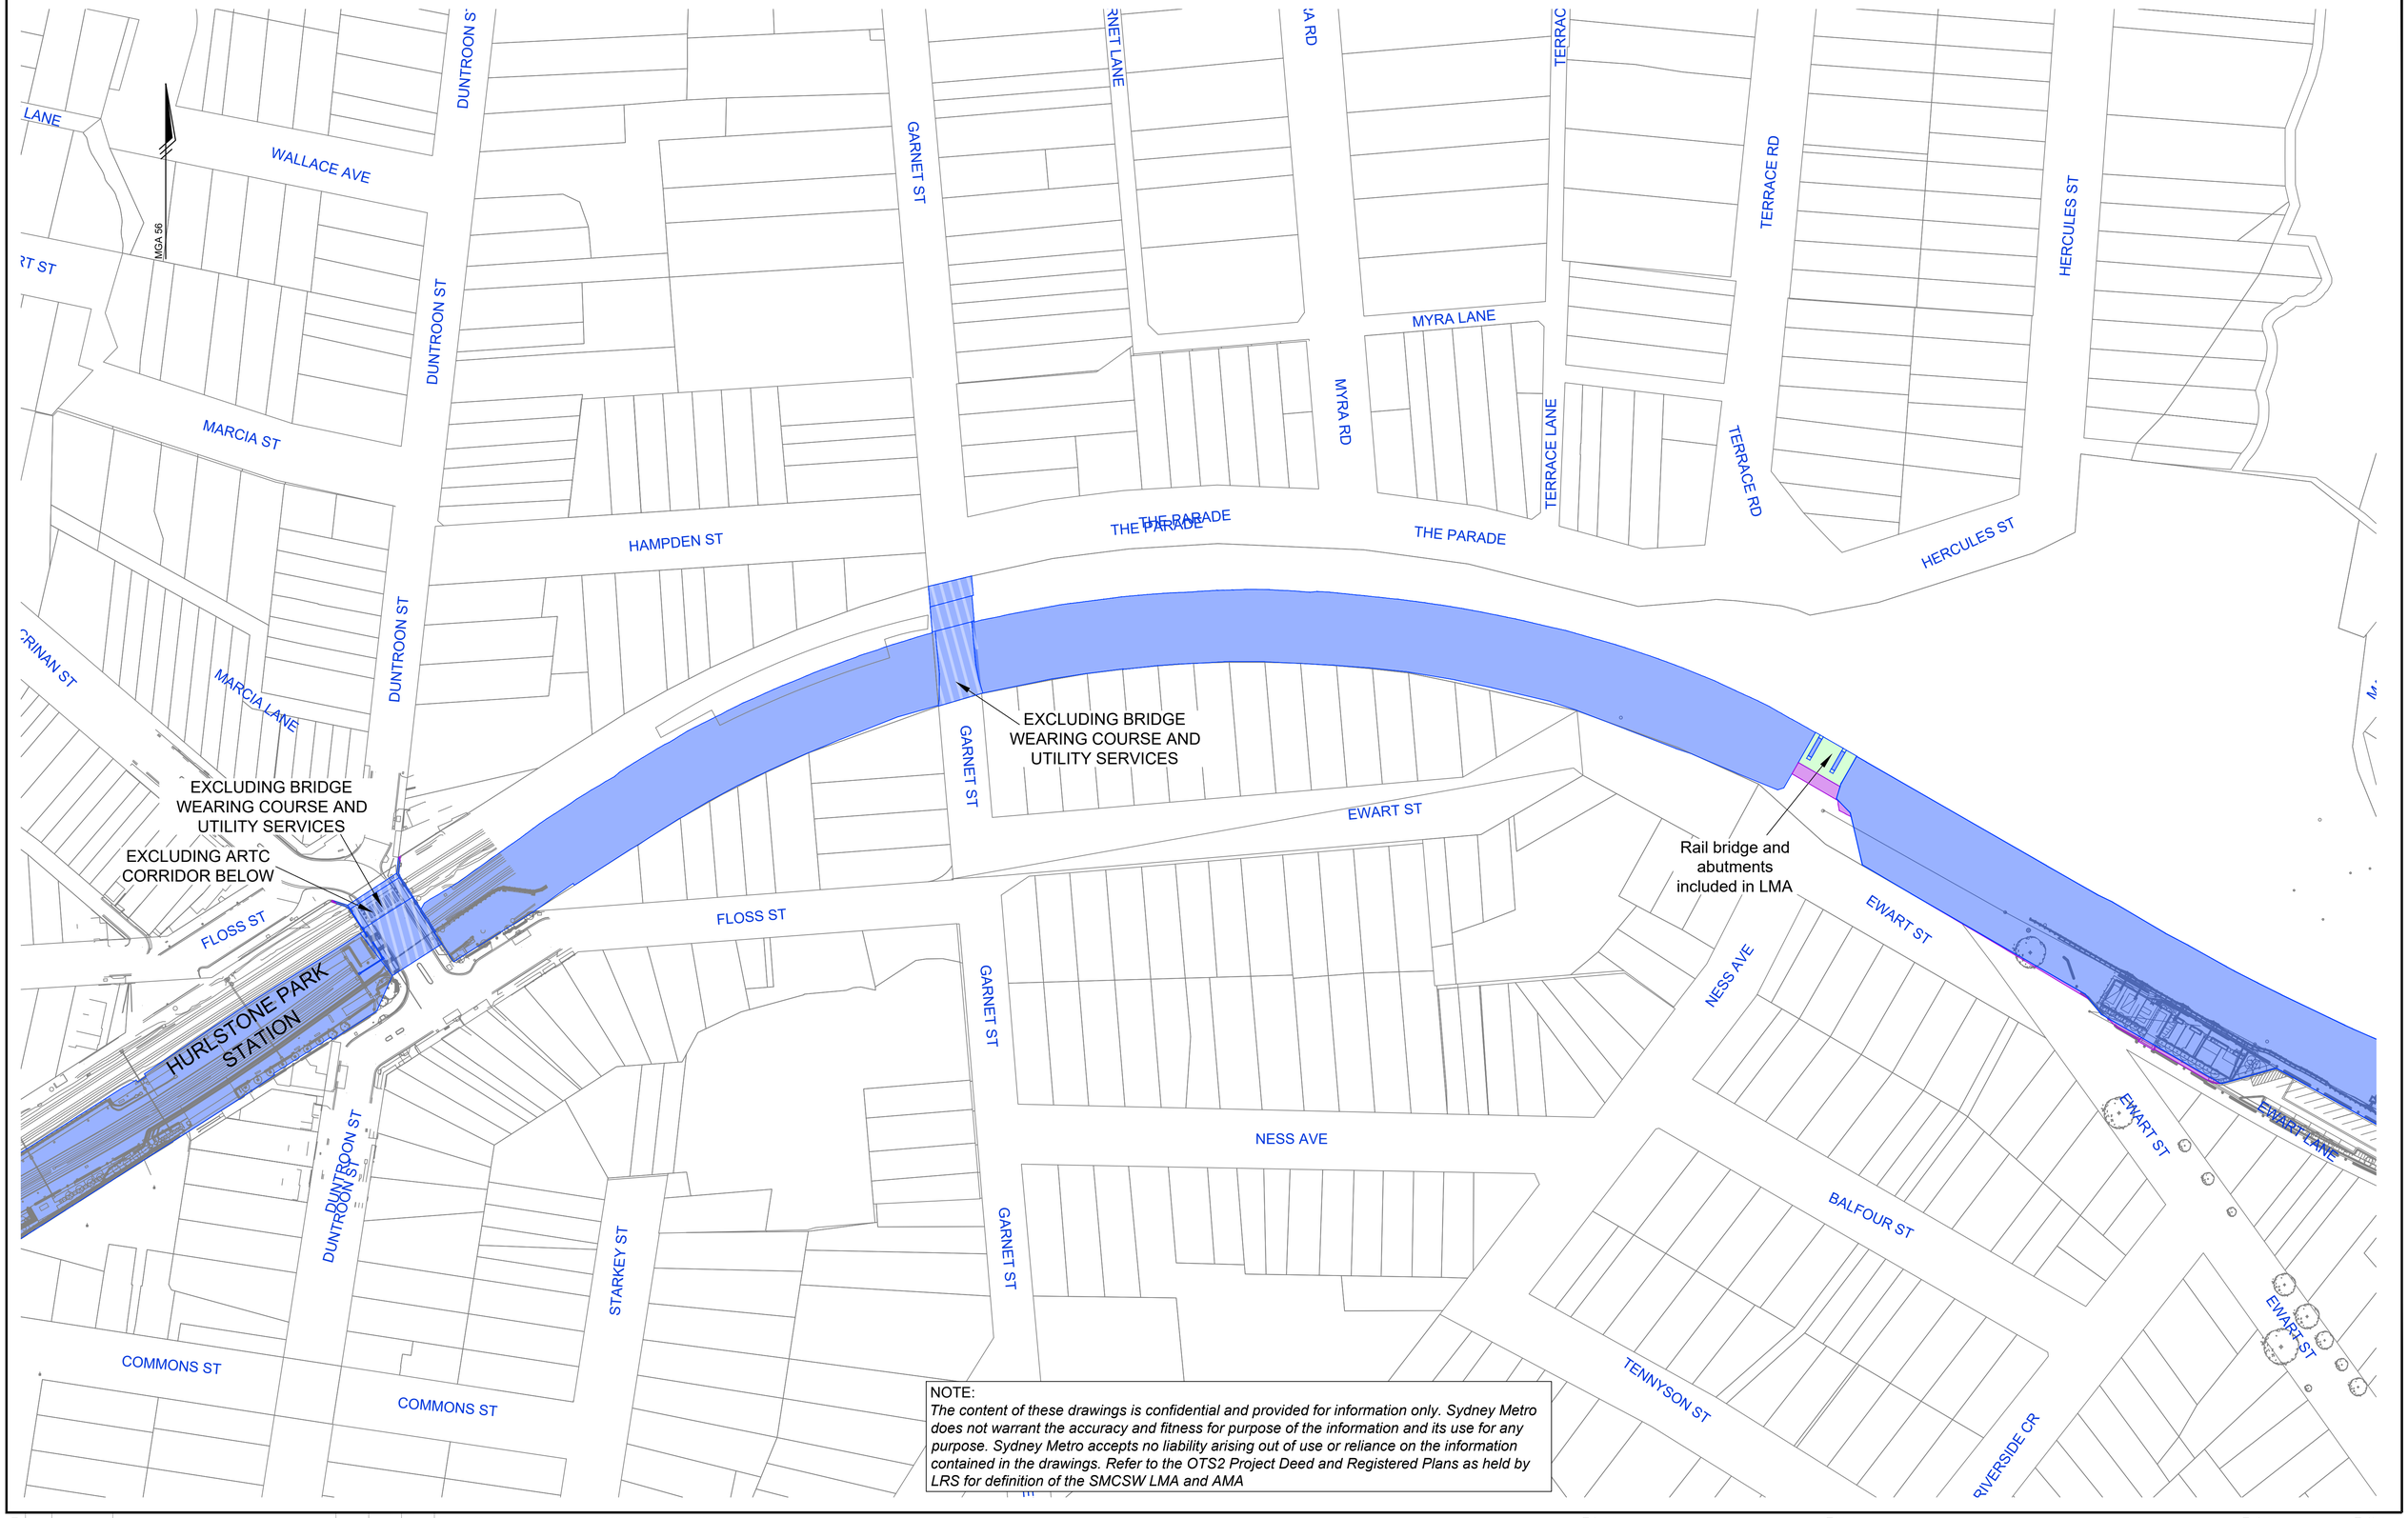

NOTE:
The content of these drawings is confidential and provided for information only. Sydney Metro does not warrant the accuracy and fitness for purpose of the information and its use for any purpose. Sydney Metro accepts no liability arising out of use or reliance on the information contained in the drawings. Refer to the OTS2 Project Deed and Registered Plans as held by LRS for definition of the SMCSW LMA and AMA

REVISIONS

No.	DATE	REVISION DETAILS	DRAWN	CHK	APP
4.0	10.01.2025	Various Amendments	HY	DAA	DAA
3.0	11.06.2024	Various Amendments	HY	MGL	MGL
2.0	04.06.2024	Various Amendments	HY	MGL	MGL
1.0	09.02.2024	Various Amendments	HY	MGL	MGL
0.1	15.12.2023	INITIAL VERSION	HY	MGL	MGL

HORIZ. SCALE: NOT TO SCALE @ A1
VERT. SCALE: @ A1
COORDINATES: MGA94
DATUM:
ORIGIN:
ORIGIN:

NOTES

- LICENCED MAINTENANCE AREA
- LICENCED MAINTENANCE AREA - SUBSURFACE STRATUM ONLY
- LICENSED MAINTENANCE AREA - AIRSPACE STRATUM ONLY
- ADDITIONAL MAINTAINED ASSETS
- ADDITIONAL MAINTAINED ASSETS - SUBSURFACE STRATUM ONLY

CLIENT: Z:_0005\Sydney Metro NEW\Sydney_Metro.jpg

SURVEY:		DATE OF SURVEY:	
DRAWN:	HY	DATE OF PLAN:	20.12.2024
CHECKED:	DAA	DATE LAST SAVED:	12.06.2026
APPROVED:	DAA	DATE APPROVED:	20.12.2024

TITLE
SYDNEY METRO CITY & SOUTH WEST LICENCED MAINTENANCE AREA STAGE 2

DRAWING No: AU213004670.061-SMCSW-LMA-4.0-SW Corridor.dwg


JOB No: 4670.061
ISSUE: 4.0
SHEET 31 OF 133 SHEETS
SIZE: A1

COPYRIGHT: © RPS GROUP PLC.
INFORMATION CONTAINED IN THIS DRAWING / FILE IS THE COPYRIGHT OF RPS GROUP PLC. COPYING OR USING THIS DATA IN WHOLE OR PART, IN ANY FORMAT, WITHOUT PERMISSION INFRINGES COPYRIGHT. © THIS DOCUMENT IN BOTH ELECTRONIC AND HARDCOPY FORMAT IS AND SHALL REMAIN THE PROPERTY OF RPS GROUP PLC. THE INFORMATION MAY ONLY BE USED FOR THE PURPOSE FOR WHICH IT WAS COMMISSIONED AND IN ACCORDANCE WITH THE TERMS OF ENGAGEMENT FOR THE COMMISSION. UNAUTHORISED USE OF THIS INFORMATION IN ANY FORM WHATSOEVER IS PROHIBITED.

RPS AAP CONSULTING PTY LTD (ABN 97 117 883 173)
LEVEL 13 420 GEORGE ST SYDNEY NSW 2000
T: 02 8270 8300 www.rpsgroup.com.au

THIS IS A COLOURED PLAN.
REPRODUCTION IN COLOUR ONLY.

D:\Work\AU213004670.061 - SMCSW LMA\AU213004670.061-SMCSW-LMA-4.0-SW Corridor.dwg 17.06.2026 2:43 PM

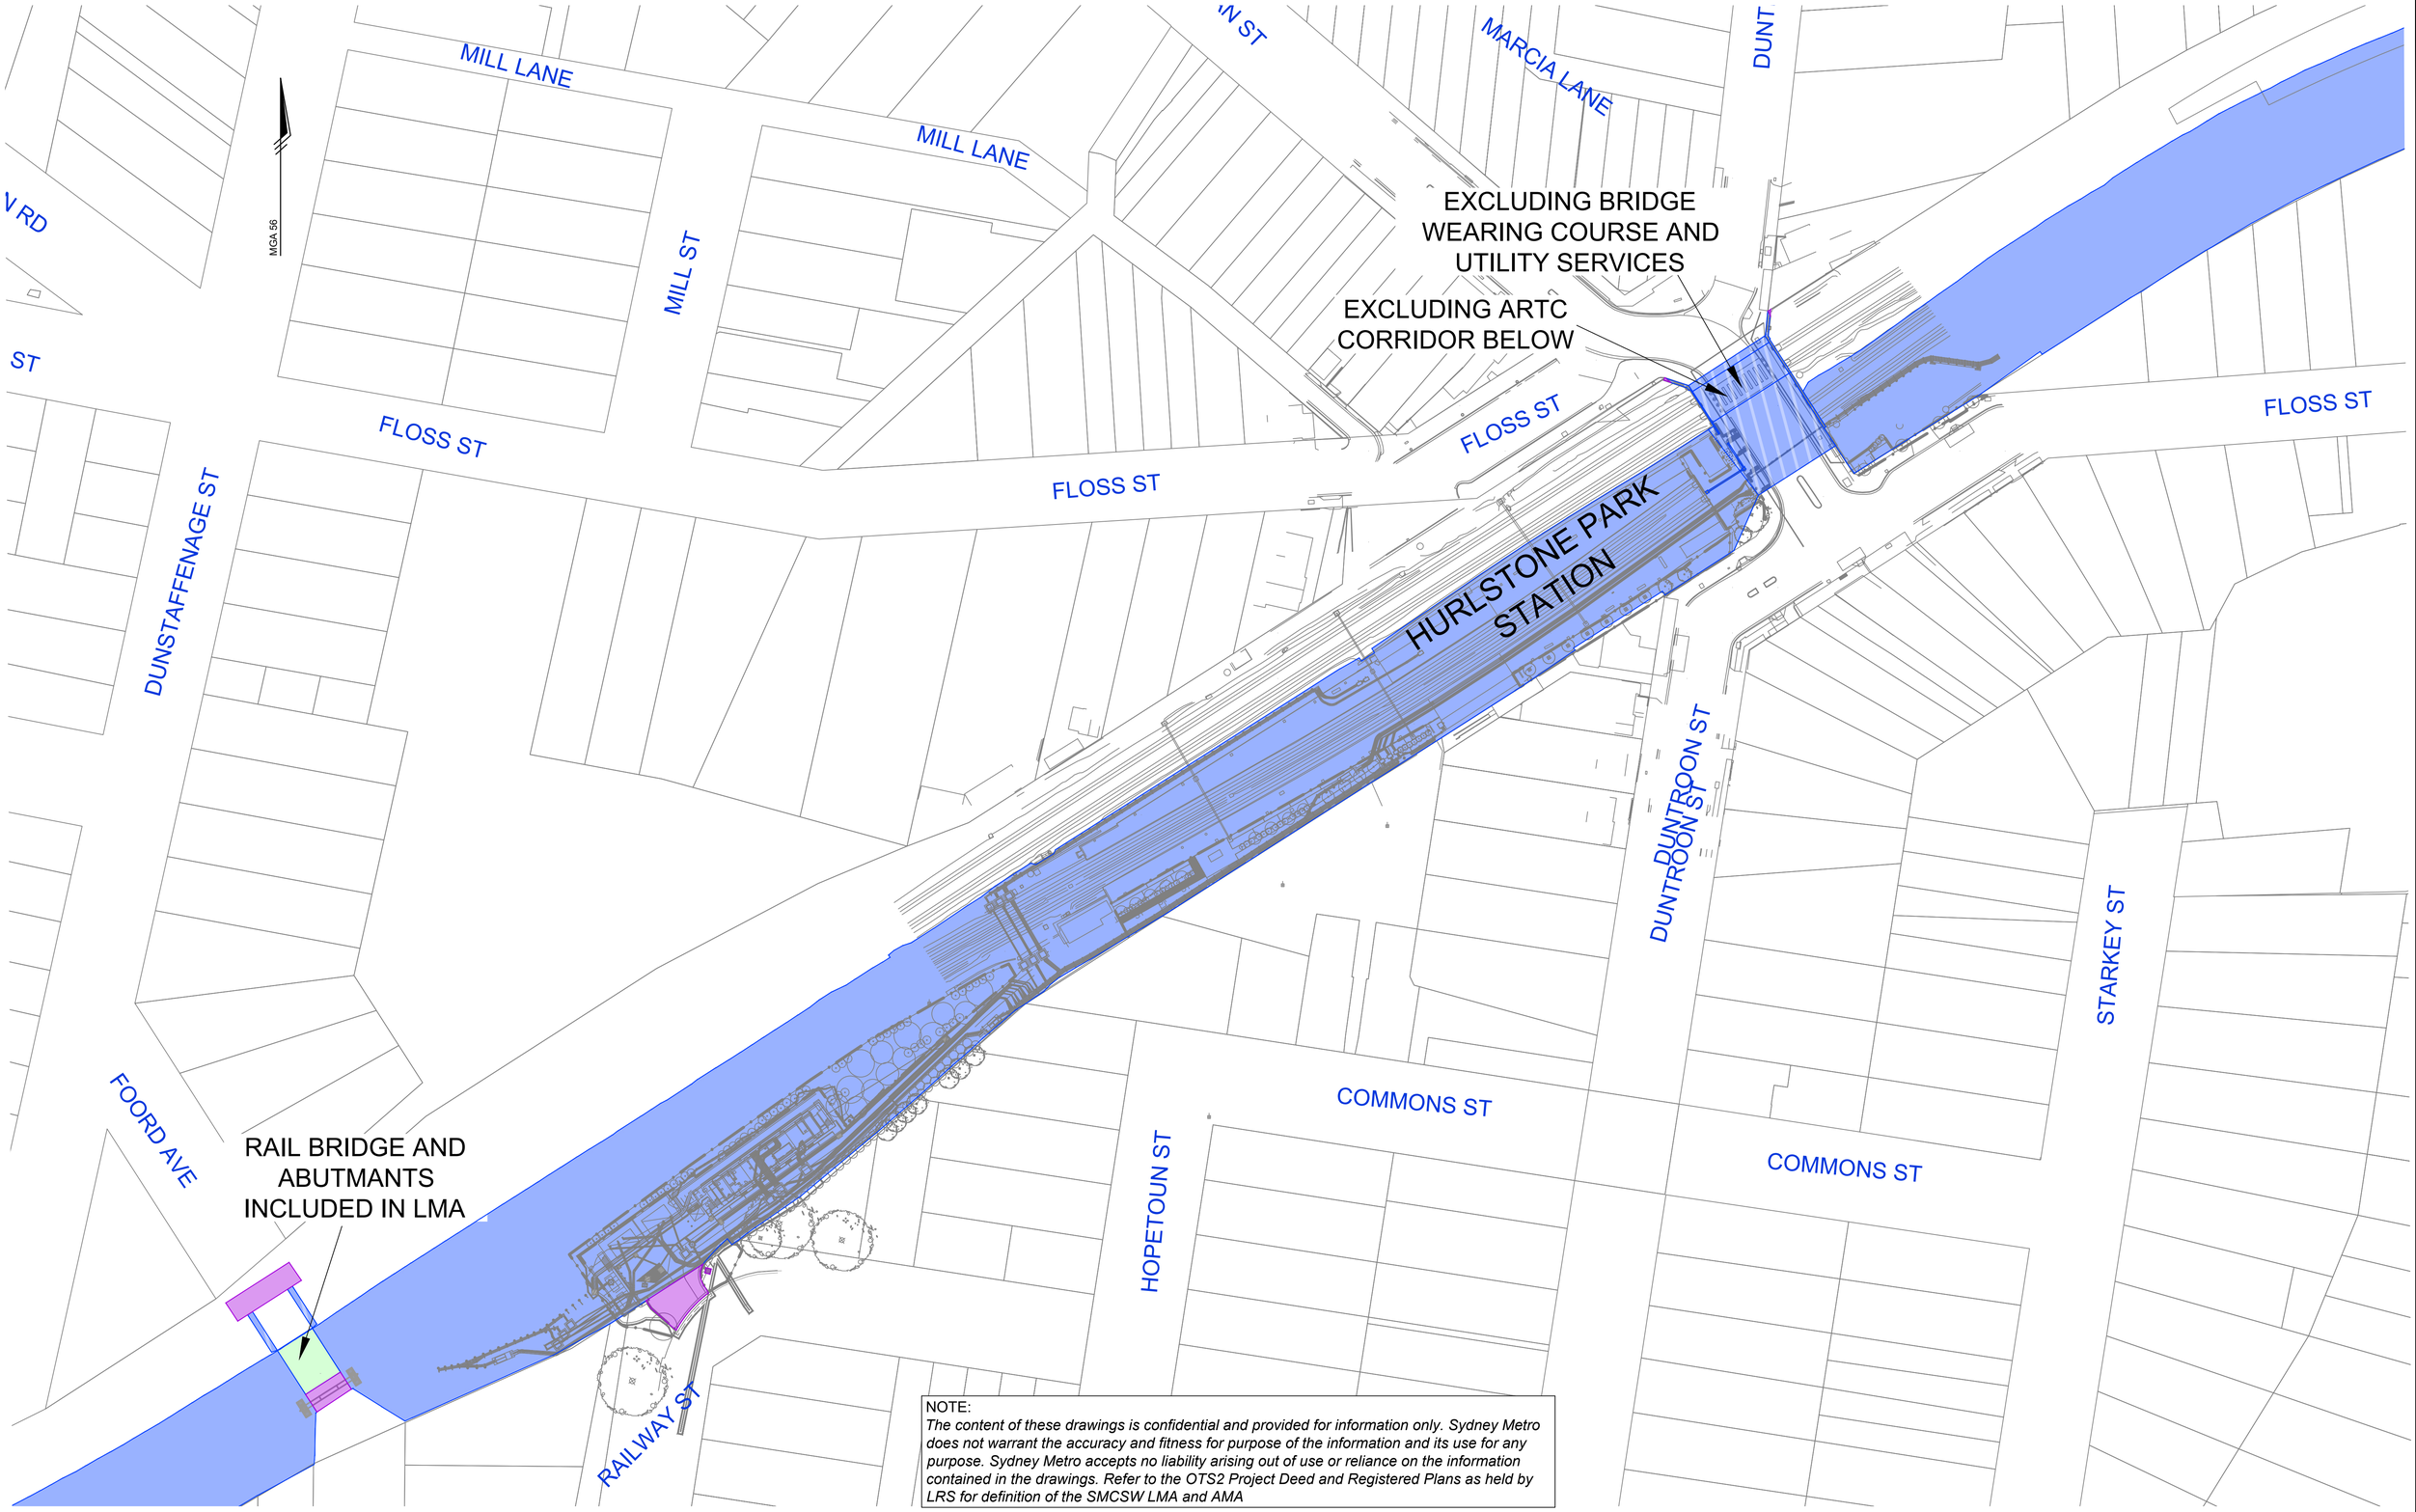

NOTE:
The content of these drawings is confidential and provided for information only. Sydney Metro does not warrant the accuracy and fitness for purpose of the information and its use for any purpose. Sydney Metro accepts no liability arising out of use or reliance on the information contained in the drawings. Refer to the OTS2 Project Deed and Registered Plans as held by LRS for definition of the SMCSW LMA and AMA

No.	DATE	REVISION DETAILS	DRAWN	CHK	APP
4.0	10.01.2025	Various Amendments	HY	DAA	DAA
3.0	11.06.2024	Various Amendments	HY	MGL	MGL
2.0	04.06.2024	Various Amendments	HY	MGL	MGL
1.0	09.02.2024	Various Amendments	HY	MGL	MGL
0.1	15.12.2023	INITIAL VERSION	HY	MGL	MGL

REVISIONS

HORIZ. SCALE: NOT TO SCALE @ A1
VERT. SCALE: @ A1
COORDINATES: MGA94
DATUM:
ORIGIN:
ORIGIN:

NOTES

- LICENCED MAINTENANCE AREA
- LICENCED MAINTENANCE AREA - SUBSURFACE STRATUM ONLY
- LICENSED MAINTENANCE AREA - AIRSPACE STRATUM ONLY
- ADDITIONAL MAINTAINED ASSETS
- ADDITIONAL MAINTAINED ASSETS - SUBSURFACE STRATUM ONLY

CLIENT: Z:\L0005\Sydney Metro NEW\Sydney_Metro.jpg

SURVEY:
DRAWN: HY
CHECKED: DAA
APPROVED: DAA
DATE OF SURVEY:
DATE OF PLAN: 20.12.2024
DATE LAST SAVED: 12.06.2026
DATE APPROVED: 20.12.2024

TITLE
SYDNEY METRO CITY & SOUTH WEST LICENCED MAINTENANCE AREA STAGE 2

DRAWING No: AU213004670.061-SMCSW-LMA-4.0-SW Corridor.dwg


JOB No: 4670.061
ISSUE: 4.0
SHEET 32 OF 133 SHEETS
SIZE: A1

COPYRIGHT: © RPS GROUP PLC.
INFORMATION CONTAINED IN THIS DRAWING / FILE IS THE COPYRIGHT OF RPS GROUP PLC. COPYING OR USING THIS DATA IN WHOLE OR PART, IN ANY FORMAT, WITHOUT PERMISSION INFRINGES COPYRIGHT. © THIS DOCUMENT IN BOTH ELECTRONIC AND HARDCOPY FORMAT IS AND SHALL REMAIN THE PROPERTY OF RPS GROUP PLC. THE INFORMATION MAY ONLY BE USED FOR THE PURPOSE FOR WHICH IT WAS COMMISSIONED AND IN ACCORDANCE WITH THE TERMS OF ENGAGEMENT FOR THE COMMISSION. UNAUTHORISED USE OF THIS INFORMATION IN ANY FORM WHATSOEVER IS PROHIBITED.

RPS AAP CONSULTING PTY LTD (ABN 97 117 883 173)
LEVEL 13 420 GEORGE ST SYDNEY NSW 2000
T: 02 8270 8300 www.rpsgroup.com.au

THIS IS A COLOURED PLAN.
REPRODUCTION IN COLOUR ONLY.

D:\Work\AU213004670.061 - SMCSW LMA\AU213004670.061-SMCSW-LMA-4.0-SW Corridor.dwg 17.06.2026 2:43 PM

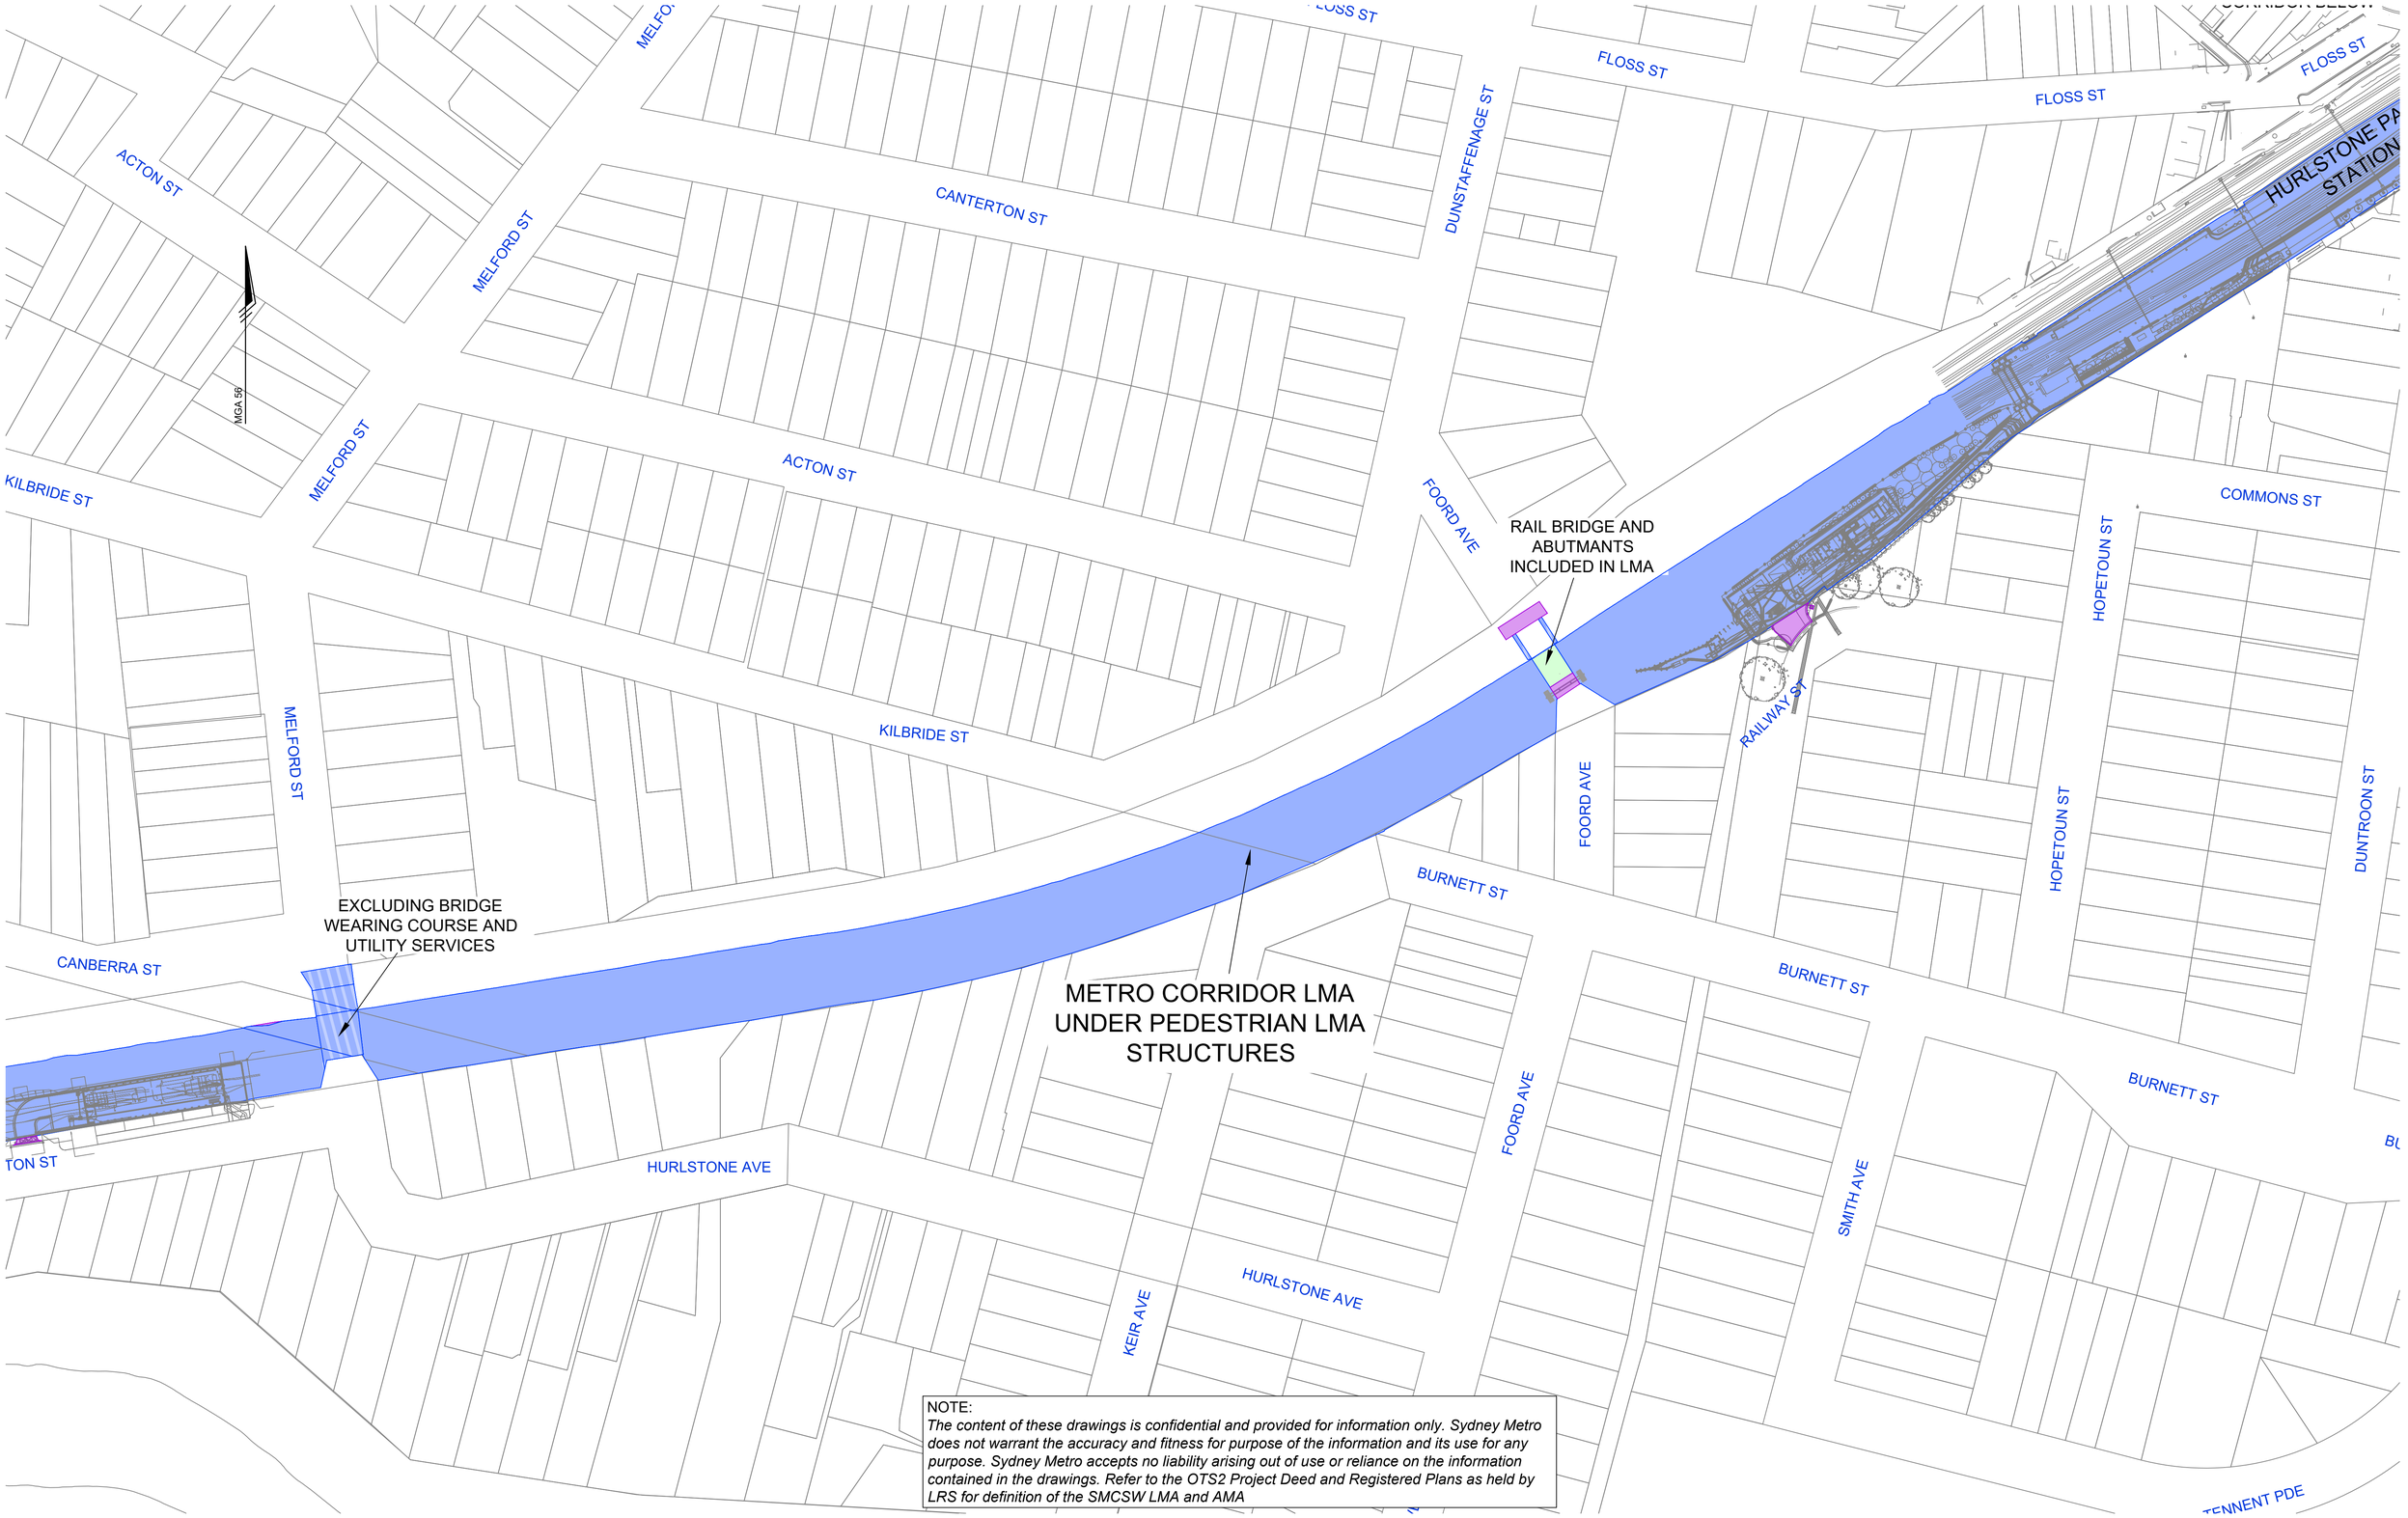

NOTE:
The content of these drawings is confidential and provided for information only. Sydney Metro does not warrant the accuracy and fitness for purpose of the information and its use for any purpose. Sydney Metro accepts no liability arising out of use or reliance on the information contained in the drawings. Refer to the OTS2 Project Deed and Registered Plans as held by LRS for definition of the SMCSW LMA and AMA

REVISIONS

No.	DATE	REVISION DETAILS	DRAWN	CHK	APP
4.0	10.01.2025	Various Amendments	HY	DAA	DAA
3.0	11.06.2024	Various Amendments	HY	MGL	MGL
2.0	04.06.2024	Various Amendments	HY	MGL	MGL
1.0	09.02.2024	Various Amendments	HY	MGL	MGL
0.1	15.12.2023	INITIAL VERSION	HY	MGL	MGL

HORIZ. SCALE: NOT TO SCALE @ A1
VERT. SCALE: @ A1
COORDINATES: MGA94
DATUM:
ORIGIN:
ORIGIN:

NOTES

- LICENCED MAINTENANCE AREA
- LICENCED MAINTENANCE AREA - SUBSURFACE STRATUM ONLY
- LICENSED MAINTENANCE AREA - AIRSPACE STRATUM ONLY
- ADDITIONAL MAINTAINED ASSETS
- ADDITIONAL MAINTAINED ASSETS - SUBSURFACE STRATUM ONLY

CLIENT: Z:\LOGOS\Sydney Metro NEW\Sydney_Metro.jpg

SURVEY:
DRAWN: HY
CHECKED: DAA
APPROVED: DAA
DATE OF SURVEY:
DATE OF PLAN: 20.12.2024
DATE LAST SAVED: 12.06.2026
DATE APPROVED: 20.12.2024

TITLE
SYDNEY METRO CITY & SOUTH WEST LICENCED MAINTENANCE AREA STAGE 2

JOB No 4670.061
ISSUE 4.0
DRAWING No AU213004670.061-SMCSW-LMA-4.0-SW Corridor.dwg
SHEET 33 OF 133 SHEETS
SIZE A1


COPYRIGHT: © RPS GROUP PLC.
INFORMATION CONTAINED IN THIS DRAWING / FILE IS THE COPYRIGHT OF RPS GROUP PLC. COPYING OR USING THIS DATA IN WHOLE OR PART, IN ANY FORMAT, WITHOUT PERMISSION INFRINGES COPYRIGHT. © THIS DOCUMENT IN BOTH ELECTRONIC AND HARDCOPY FORMAT IS AND SHALL REMAIN THE PROPERTY OF RPS GROUP PLC. THE INFORMATION MAY ONLY BE USED FOR THE PURPOSE FOR WHICH IT WAS COMMISSIONED AND IN ACCORDANCE WITH THE TERMS OF ENGAGEMENT FOR THE COMMISSION, UNAUTHORISED USE OF THIS INFORMATION IN ANY FORM WHATSOEVER IS PROHIBITED.

RPS AAP CONSULTING PTY LTD (ABN 97 117 883 173)
LEVEL 13 420 GEORGE ST SYDNEY NSW 2000
T: 02 8270 8300 www.rpsgroup.com.au

THIS IS A COLOURED PLAN.
REPRODUCTION IN COLOUR ONLY.

MAKING COMPLEX EASY

D:\Work\AU213004670.061 - SMCSW LMA\AU213004670.061-SMCSW-LMA-4.0-SW Corridor.dwg 17.06.2026 2:44 PM

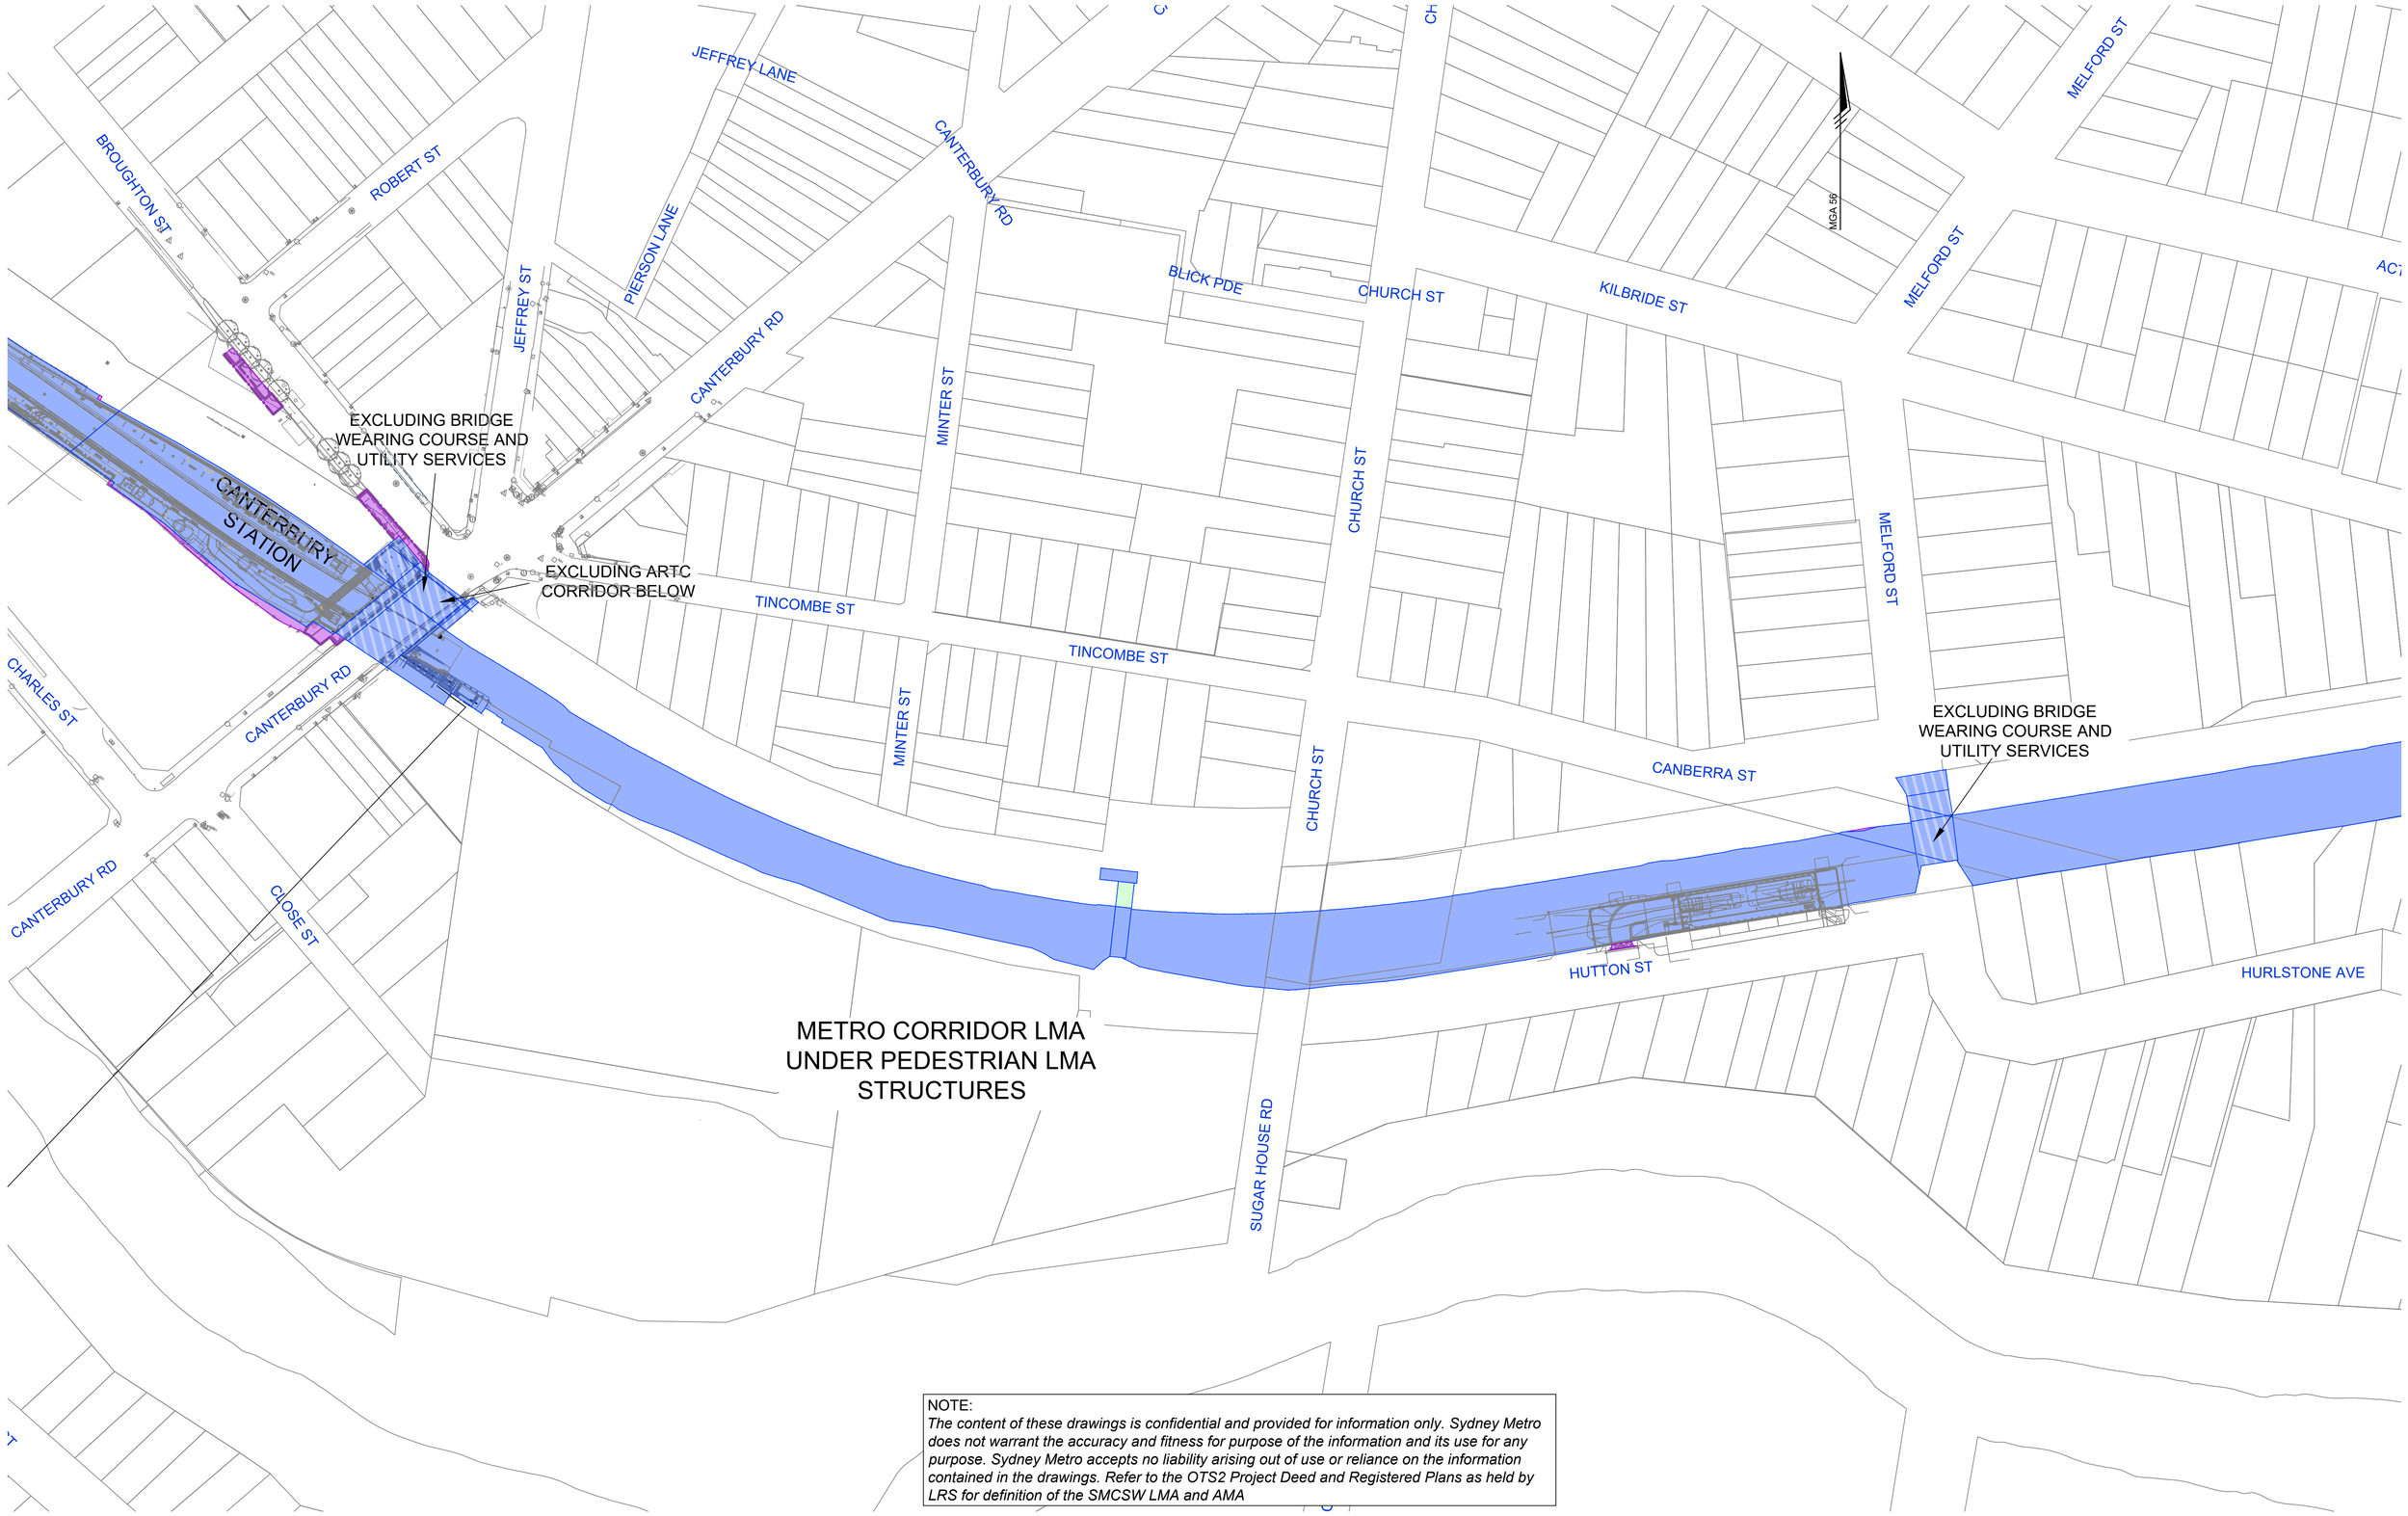

NOTE:
The content of these drawings is confidential and provided for information only. Sydney Metro does not warrant the accuracy and fitness for purpose of the information and its use for any purpose. Sydney Metro accepts no liability arising out of use or reliance on the information contained in the drawings. Refer to the OTS2 Project Deed and Registered Plans as held by LRS for definition of the SMCSW LMA and AMA

REVISIONS

No.	DATE	REVISION DETAILS	DRAWN	CHK	APP
4.0	10.01.2025	Various Amendments	HY	DAA	DAA
3.0	11.06.2024	Various Amendments	HY	MGL	MGL
2.0	04.06.2024	Various Amendments	HY	MGL	MGL
1.0	09.02.2024	Various Amendments	HY	MGL	MGL
0.1	15.12.2023	INITIAL VERSION	HY	MGL	MGL

HORIZ. SCALE: NOT TO SCALE @ A1
VERT. SCALE: @ A1
COORDINATES: MGA94
DATUM:
ORIGIN:
ORIGIN:

NOTES

- LICENCED MAINTENANCE AREA
- LICENCED MAINTENANCE AREA - SUBSURFACE STRATUM ONLY
- LICENSED MAINTENANCE AREA - AIRSPACE STRATUM ONLY
- ADDITIONAL MAINTAINED ASSETS
- ADDITIONAL MAINTAINED ASSETS - SUBSURFACE STRATUM ONLY

CLIENT: Z:\LOGOS\Sydney Metro NEW\Sydney_Metro.jpg

SURVEY:		DATE OF SURVEY:	
DRAWN:	HY	DATE OF PLAN:	20.12.2024
CHECKED:	DAA	DATE LAST SAVED:	12.06.2026
APPROVED:	DAA	DATE APPROVED:	20.12.2024

TITLE
SYDNEY METRO CITY & SOUTH WEST LICENCED MAINTENANCE AREA STAGE 2

DRAWING No: AU213004670.061-SMCSW-LMA-4.0-SW Corridor.dwg

JOB No: 4670.061
ISSUE: 4.0
SHEET 34 OF 133 SHEETS
SIZE: A1


COPYRIGHT: © RPS GROUP PLC.
INFORMATION CONTAINED IN THIS DRAWING / FILE IS THE COPYRIGHT OF RPS GROUP PLC. COPYING OR USING THIS DATA IN WHOLE OR PART, IN ANY FORMAT, WITHOUT PERMISSION INFRINGES COPYRIGHT. © THIS DOCUMENT IN BOTH ELECTRONIC AND HARDCOPY FORMAT IS AND SHALL REMAIN THE PROPERTY OF RPS GROUP PLC. THE INFORMATION MAY ONLY BE USED FOR THE PURPOSE FOR WHICH IT WAS COMMISSIONED AND IN ACCORDANCE WITH THE TERMS OF ENGAGEMENT FOR THE COMMISSION. UNAUTHORISED USE OF THIS INFORMATION IN ANY FORM WHATSOEVER IS PROHIBITED.

RPS AAP CONSULTING PTY LTD (ABN 97 117 883 173)
LEVEL 13 420 GEORGE ST SYDNEY NSW 2000
T: 02 8270 8300 www.rpsgroup.com.au

THIS IS A COLOURED PLAN.
REPRODUCTION IN COLOUR ONLY.

MAKING COMPLEX EASY

D:\Work\AU213004670.061 - SMCSW LMA\AU213004670.061-SMCSW-LMA-4.0-SW Corridor.dwg 17.06.2026 2:44 PM

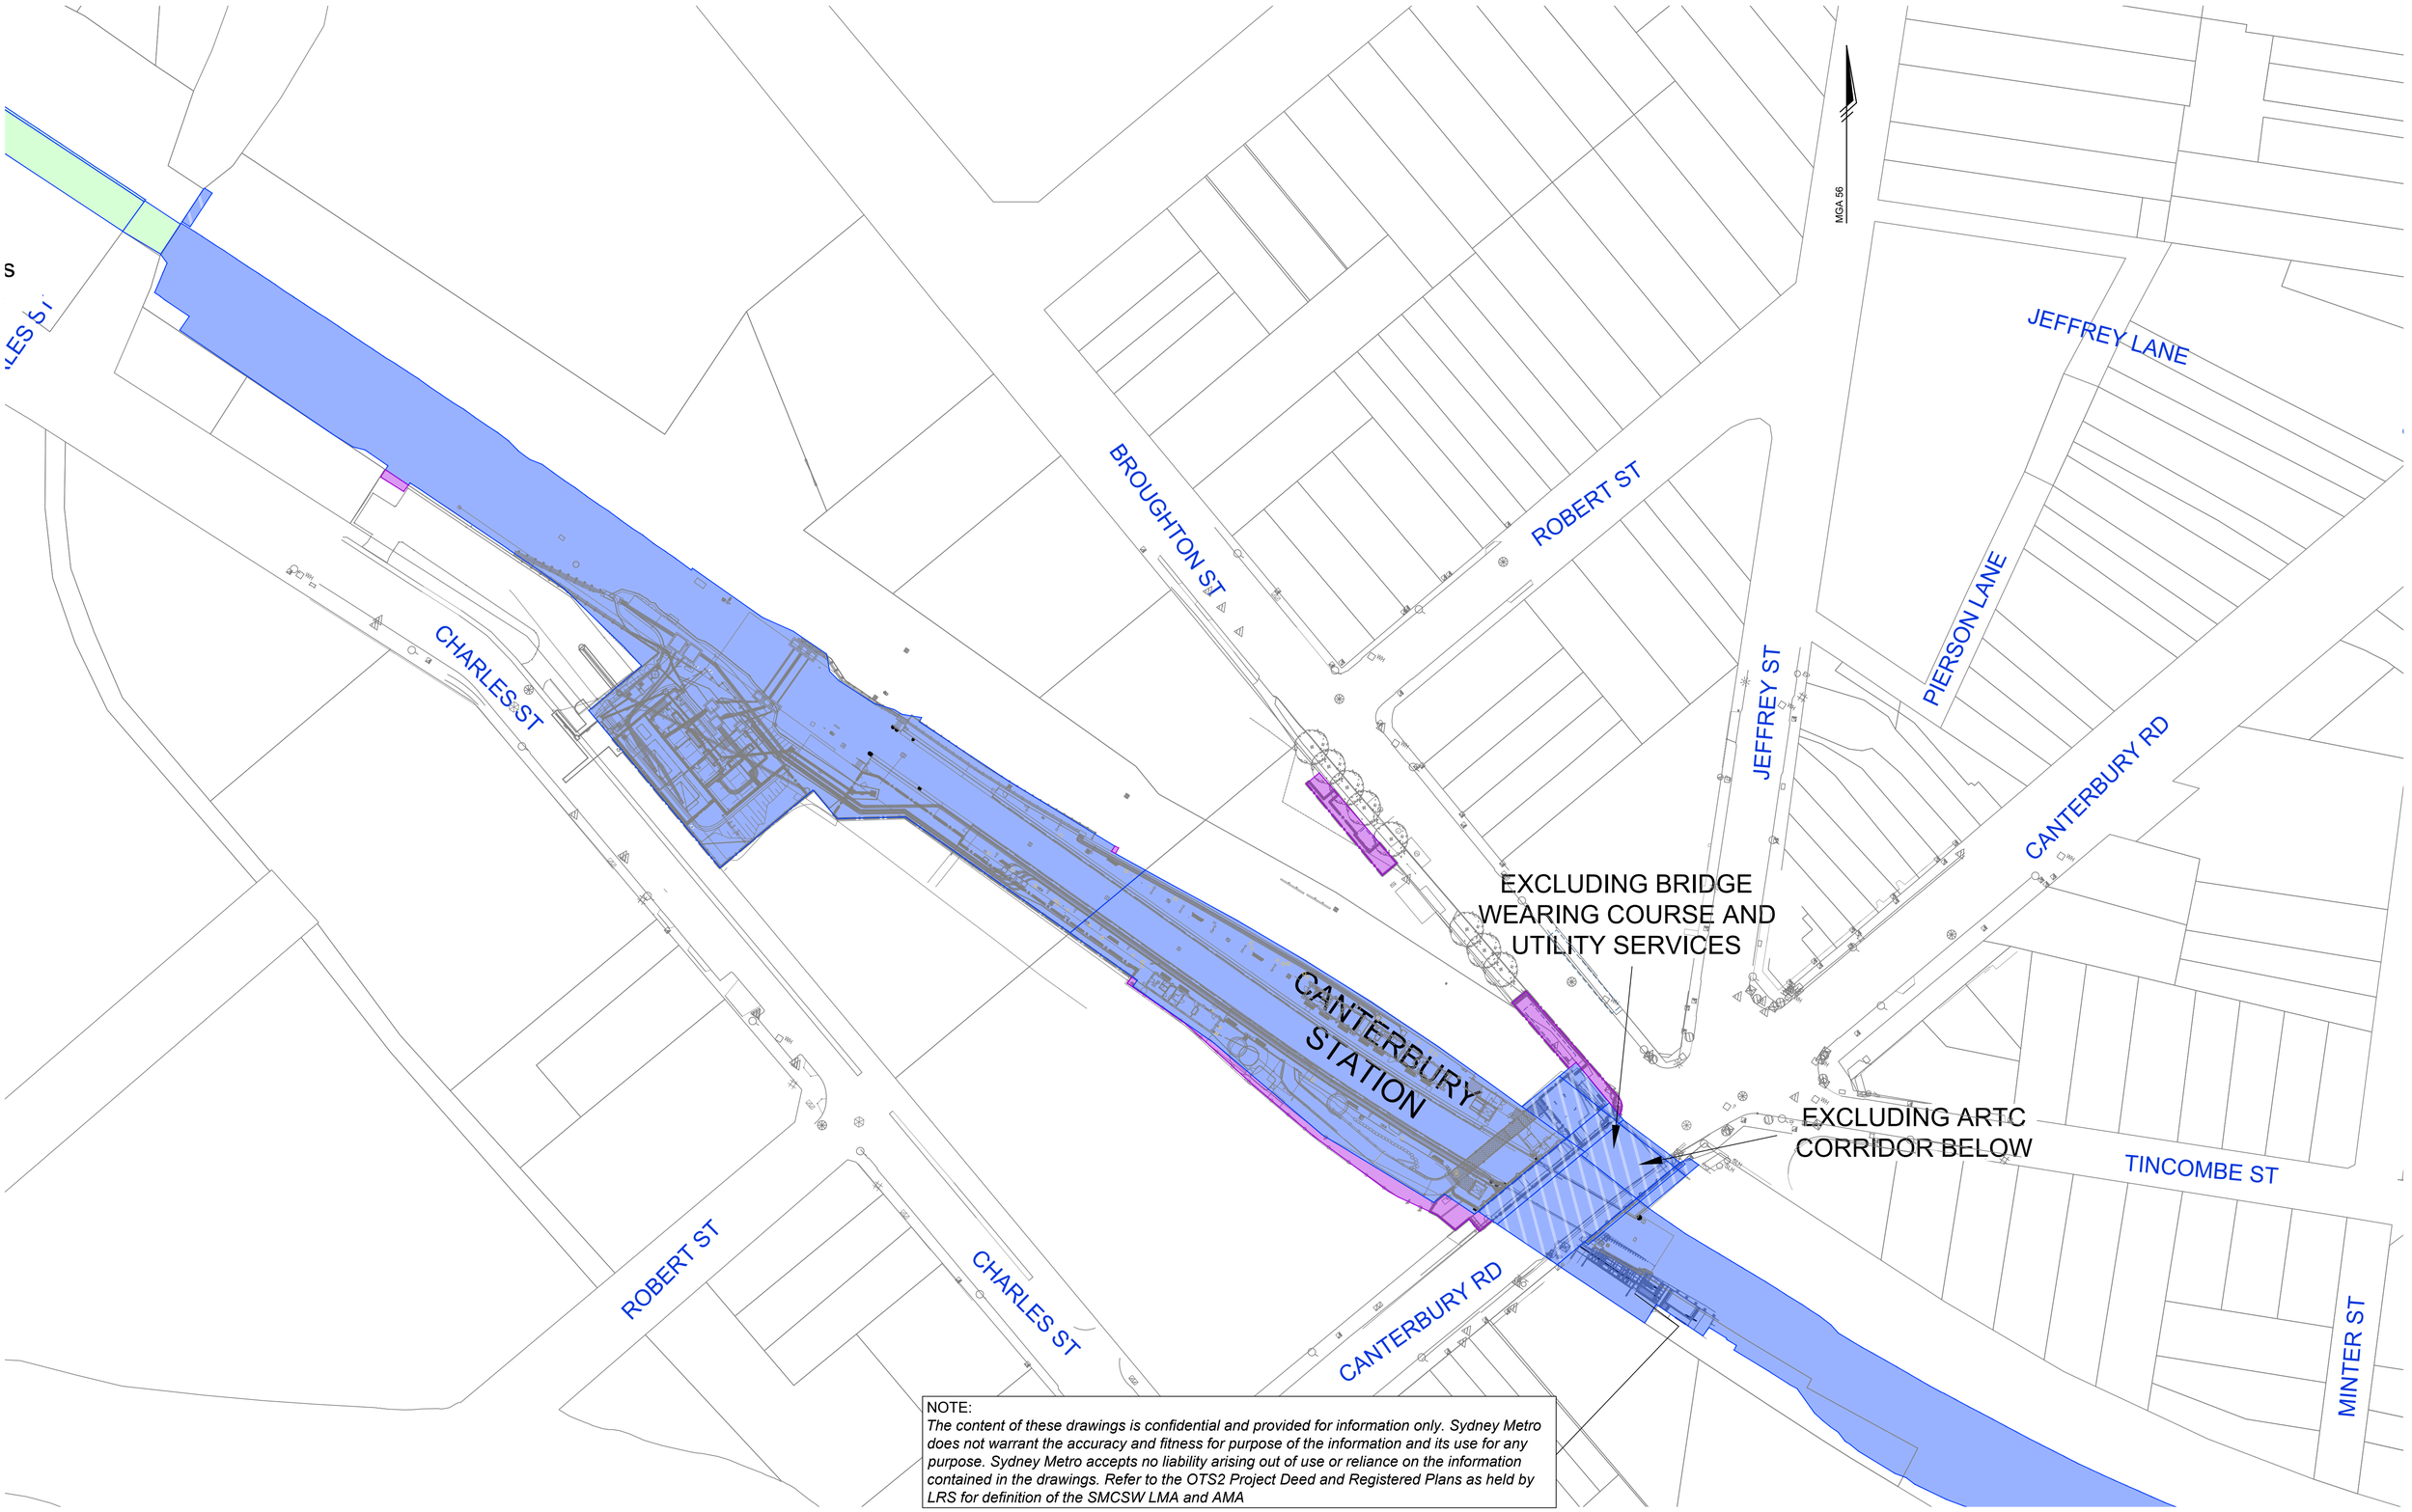

NOTE:
The content of these drawings is confidential and provided for information only. Sydney Metro does not warrant the accuracy and fitness for purpose of the information and its use for any purpose. Sydney Metro accepts no liability arising out of use or reliance on the information contained in the drawings. Refer to the OTS2 Project Deed and Registered Plans as held by LRS for definition of the SMCSW LMA and AMA

REVISIONS					
4.0	10.01.2025	Various Amendments	HY	DAA	DAA
3.0	11.06.2024	Various Amendments	HY	MGL	MGL
2.0	04.06.2024	Various Amendments	HY	MGL	MGL
1.0	09.02.2024	Various Amendments	HY	MGL	MGL
0.1	15.12.2023	INITIAL VERSION	HY	MGL	MGL
No.	DATE	REVISION DETAILS	DRAWN	CHK	APP

HORIZ. SCALE: NOT TO SCALE @ A1
VERT. SCALE: @ A1
COORDINATES: MGA94
DATUM:
ORIGIN:
ORIGIN:

NOTES

- LICENCED MAINTENANCE AREA
- LICENCED MAINTENANCE AREA - SUBSURFACE STRATUM ONLY
- LICENSED MAINTENANCE AREA - AIRSPACE STRATUM ONLY
- ADDITIONAL MAINTAINED ASSETS
- ADDITIONAL MAINTAINED ASSETS - SUBSURFACE STRATUM ONLY

CLIENT: Z:\LOGOS\Sydney Metro NEW\Sydney_Metro.jpg

SURVEY:
DRAWN: HY
CHECKED: DAA
APPROVED: DAA
DATE OF SURVEY:
DATE OF PLAN: 20.12.2024
DATE LAST SAVED: 12.06.2026
DATE APPROVED: 20.12.2024

TITLE
SYDNEY METRO CITY & SOUTH WEST LICENCED MAINTENANCE AREA STAGE 2

DRAWING No AU213004670.061-SMCSW-LMA-4.0-SW Corridor.dwg


JOB No 4670.061
ISSUE 4.0
SHEET 35 OF 133 SHEETS
SIZE A1

COPYRIGHT: © RPS GROUP PLC
INFORMATION CONTAINED IN THIS DRAWING / FILE IS THE COPYRIGHT OF RPS GROUP PLC. COPYING OR USING THIS DATA IN WHOLE OR PART, IN ANY FORMAT, WITHOUT PERMISSION INFRINGES COPYRIGHT. © THIS DOCUMENT IN BOTH ELECTRONIC AND HARDCOPY FORMAT IS AND SHALL REMAIN THE PROPERTY OF RPS GROUP PLC. THE INFORMATION MAY ONLY BE USED FOR THE PURPOSE FOR WHICH IT WAS COMMISSIONED AND IN ACCORDANCE WITH THE TERMS OF ENGAGEMENT FOR THE COMMISSION. UNAUTHORISED USE OF THIS INFORMATION IN ANY FORM WHATSOEVER IS PROHIBITED.

RPS AAP CONSULTING PTY LTD (ABN 97 117 883 173)
LEVEL 13 420 GEORGE ST SYDNEY NSW 2000
T: 02 8270 8300 www.rpsgroup.com.au

THIS IS A COLOURED PLAN.
REPRODUCTION IN COLOUR ONLY.

D:\Work\AU213004670.061 - SMCSW LMA\AU213004670.061-SMCSW-LMA-4.0-SW Corridor.dwg 17.06.2026 2:44 PM

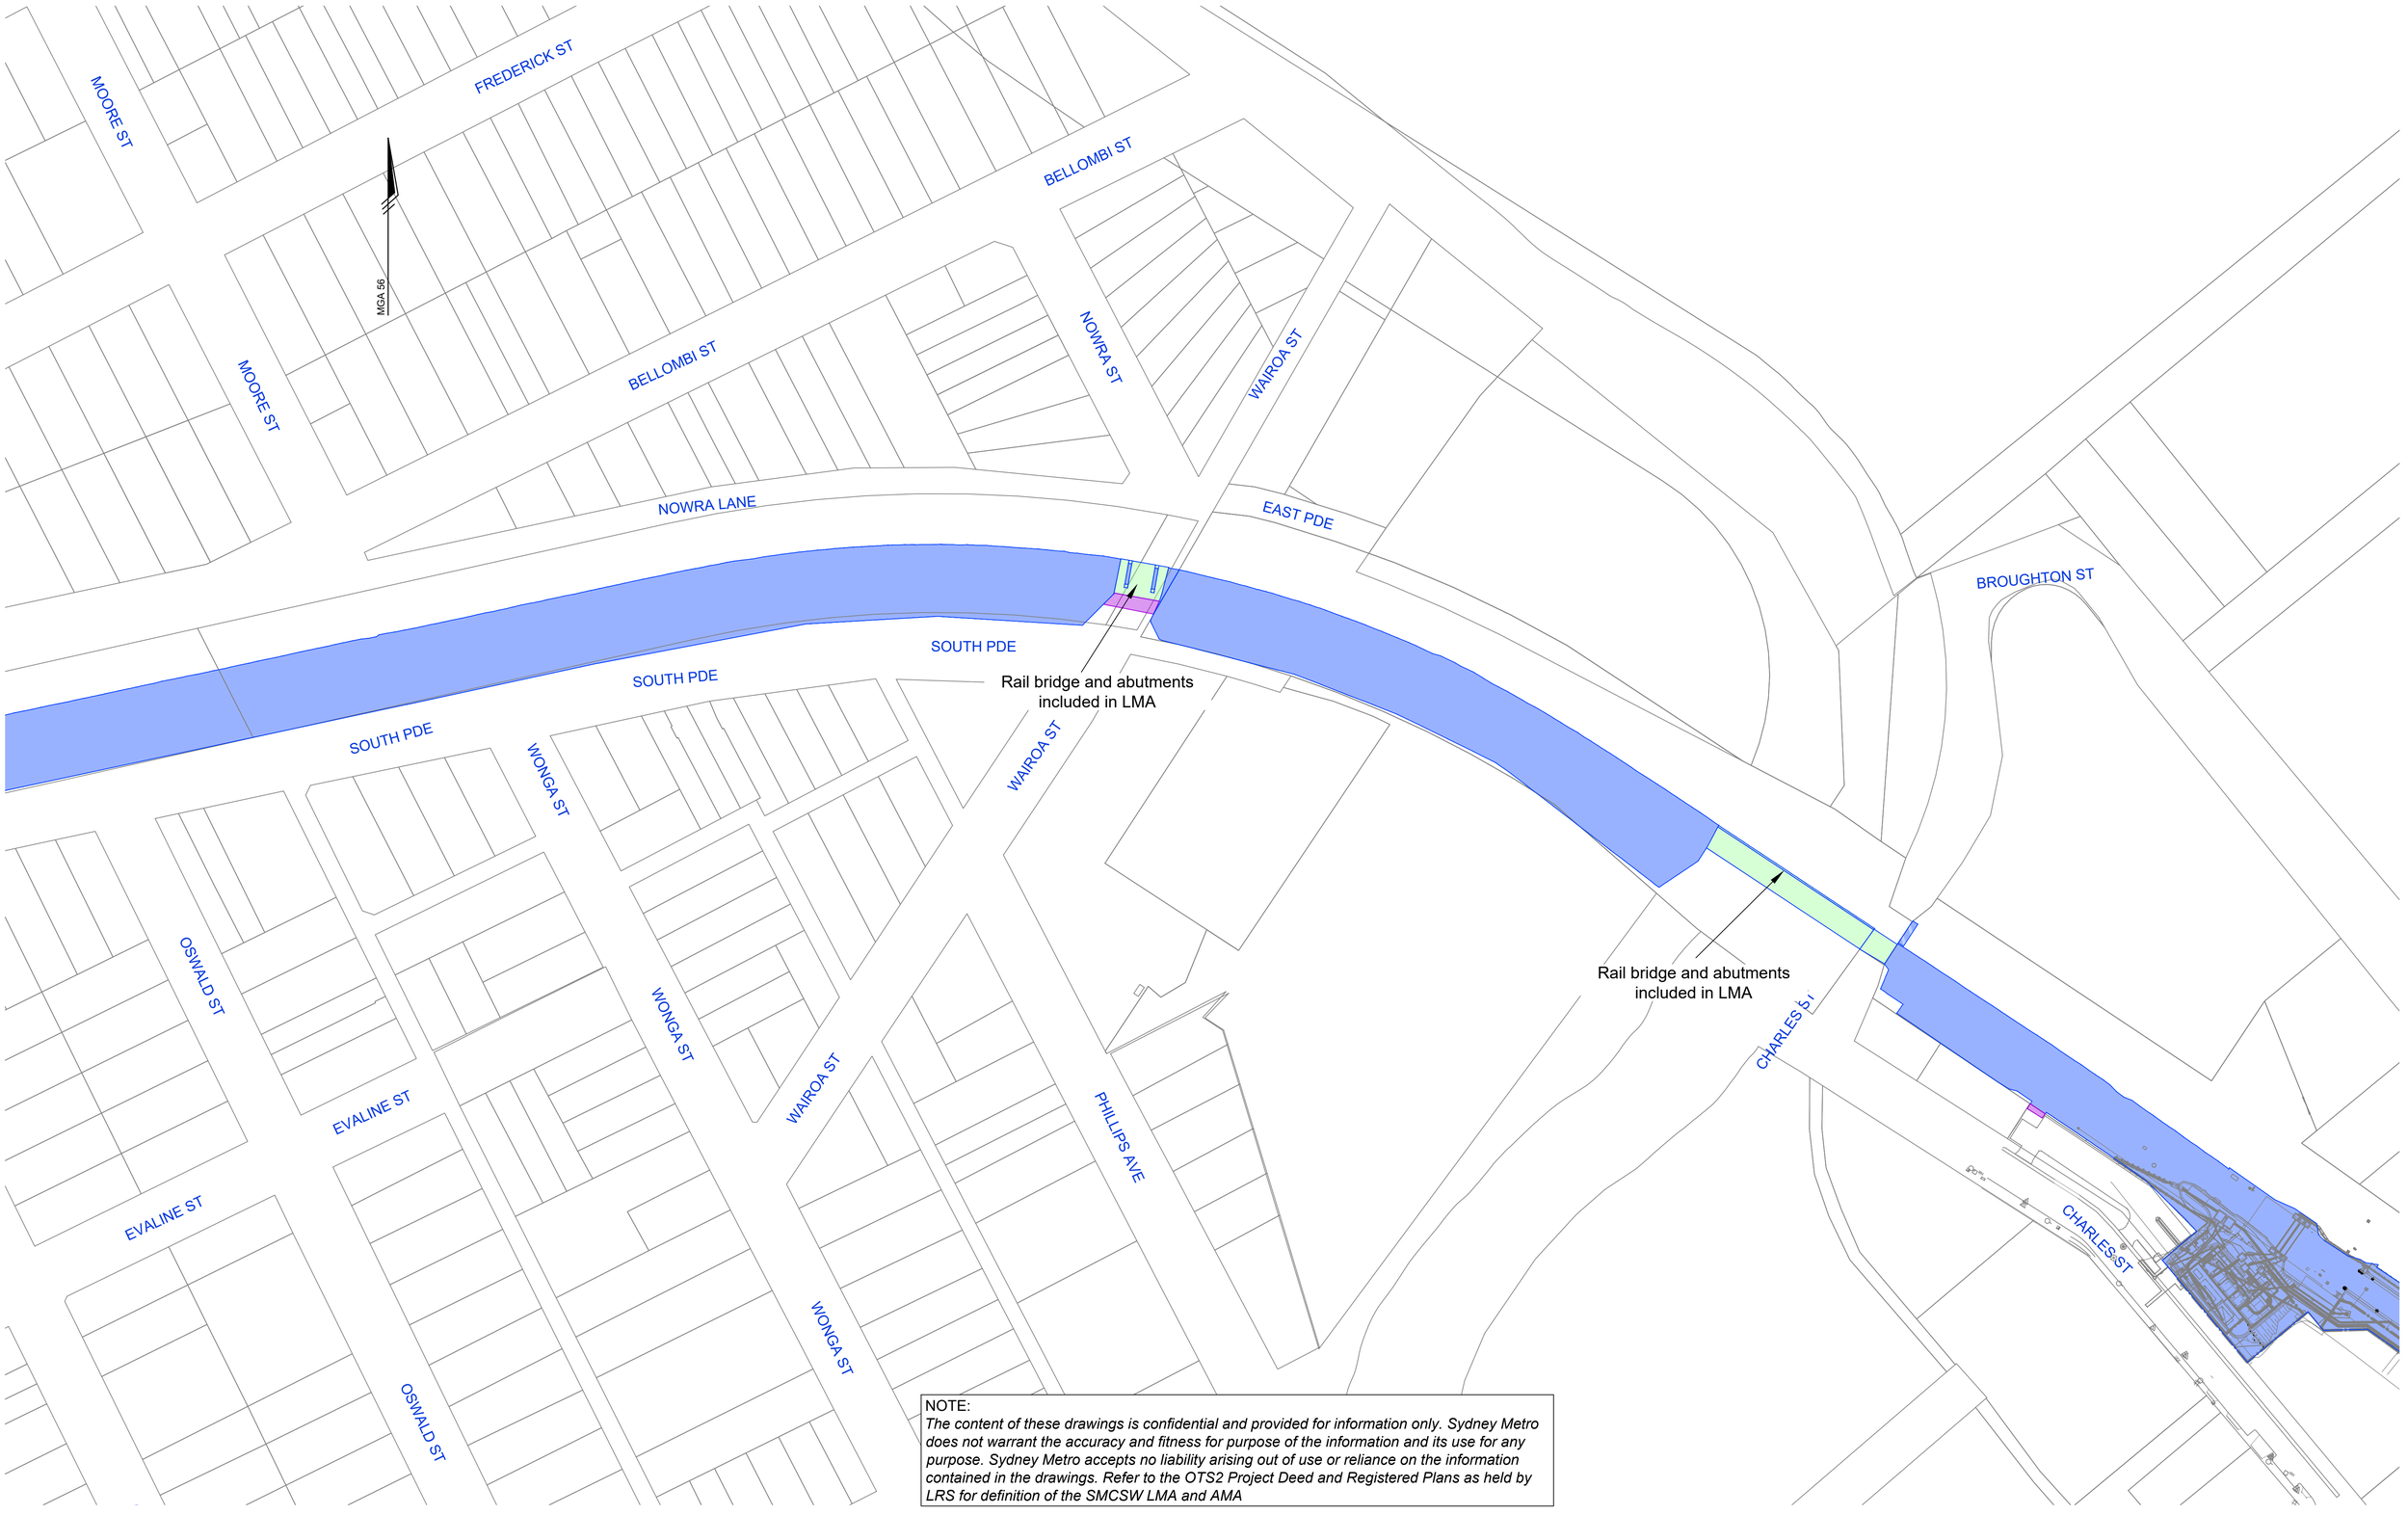

NOTE:
The content of these drawings is confidential and provided for information only. Sydney Metro does not warrant the accuracy and fitness for purpose of the information and its use for any purpose. Sydney Metro accepts no liability arising out of use or reliance on the information contained in the drawings. Refer to the OTS2 Project Deed and Registered Plans as held by LRS for definition of the SMCSW LMA and AMA

REVISIONS

No.	DATE	REVISION DETAILS	DRAWN	CHK	APP
4.0	10.01.2025	Various Amendments	HY	DAA	DAA
3.0	11.06.2024	Various Amendments	HY	MGL	MGL
2.0	04.06.2024	Various Amendments	HY	MGL	MGL
1.0	09.02.2024	Various Amendments	HY	MGL	MGL
0.1	15.12.2023	INITIAL VERSION	HY	MGL	MGL

HORIZ. SCALE: NOT TO SCALE @ A1
VERT. SCALE: @ A1
COORDINATES: MGA94
DATUM:
ORIGIN:
ORIGIN:

NOTES
- LICENCED MAINTENANCE AREA
- LICENCED MAINTENANCE AREA - SUBSURFACE STRATUM ONLY
- LICENSED MAINTENANCE AREA - AIRSPACE STRATUM ONLY
- ADDITIONAL MAINTAINED ASSETS
- ADDITIONAL MAINTAINED ASSETS - SUBSURFACE STRATUM ONLY

CLIENT: Z:\LOGOS\Sydney Metro NEW\Sydney_Metro.jpg

SURVEY:		DATE OF SURVEY:	
DRAWN:	HY	DATE OF PLAN:	20.12.2024
CHECKED:	DAA	DATE LAST SAVED:	12.06.2026
APPROVED:	DAA	DATE APPROVED:	20.12.2024

TITLE
SYDNEY METRO CITY & SOUTH WEST LICENCED MAINTENANCE AREA STAGE 2

DRAWING No: AU213004670.061-SMCSW-LMA-4.0-SW Corridor.dwg

JOB No: 4670.061
ISSUE: 4.0
SHEET 36 OF 133 SHEETS
SIZE: A1

COPYRIGHT: © RPS GROUP PLC
INFORMATION CONTAINED IN THIS DRAWING / FILE IS THE COPYRIGHT OF RPS GROUP PLC. COPYING OR USING THIS DATA IN WHOLE OR PART, IN ANY FORMAT, WITHOUT PERMISSION INFRINGES COPYRIGHT. © THIS DOCUMENT IN BOTH ELECTRONIC AND HARDCOPY FORMAT IS AND SHALL REMAIN THE PROPERTY OF RPS GROUP PLC. THE INFORMATION MAY ONLY BE USED FOR THE PURPOSE FOR WHICH IT WAS COMMISSIONED AND IN ACCORDANCE WITH THE TERMS OF ENGAGEMENT FOR THE COMMISSION. UNAUTHORISED USE OF THIS INFORMATION IN ANY FORM WHATSOEVER IS PROHIBITED.

RPS AAP CONSULTING PTY LTD (ABN 97 117 883 173)
LEVEL 13 420 GEORGE ST SYDNEY NSW 2000
T: 02 8270 8300 www.rpsgroup.com.au

THIS IS A COLOURED PLAN.
REPRODUCTION IN COLOUR ONLY.

D:\Work\AU213004670.061 - SMCSW LMA\AU213004670.061-SMCSW-LMA-4.0-SW Corridor.dwg 17.06.2026 2:44 PM

SPEARE ST
CLISSOLD PDE
CLISSOLD PDE
CLISSOLD PDE
CLISSOLD PDE
BEAMISH ST
BROWNING ST
FREDERICK ST
MOORE ST
ORE ST
MGA 56
BELLOMBI ST
NOWRA LANE
BEAMISH ST
CLISSOLD LANE
NORTH PDE
NORTH PDE
SOUTH PDE
SOUTH PDE
SOUTH PDE
SOUTH PDE
SOUTH PDE
SOUTH PDE
WONGA ST
OSWALD ST
GOULD ST
PARK ST
DUKE ST
HAROLD ST
EVALINE ST
EVALINE ST
EVALINE ST
WONGA ST
WAIROA ST
WONGA ST
OSWALD ST
GOULD ST
REDMAN ST
BEAMISH ST
, MALL
ST

EXCLUDING ARTC
CORRIDOR BELOW

EXCLUDING BRIDGE
WEARING COURSE AND
UTILITY SERVICES

METRO CORRIDOR LMA
UNDER PEDESTRIAN LMA
STRUCTURES

NOTE:
The content of these drawings is confidential and provided for information only. Sydney Metro does not warrant the accuracy and fitness for purpose of the information and its use for any purpose. Sydney Metro accepts no liability arising out of use or reliance on the information contained in the drawings. Refer to the OTS2 Project Deed and Registered Plans as held by LRS for definition of the SMCSW LMA and AMA

REVISIONS

No.	DATE	REVISION DETAILS	DRAWN	CHK	APP
4.0	10.01.2025	Various Amendments	HY	DAA	DAA
3.0	11.06.2024	Various Amendments	HY	MGL	MGL
2.0	04.06.2024	Various Amendments	HY	MGL	MGL
1.0	09.02.2024	Various Amendments	HY	MGL	MGL
0.1	15.12.2023	INITIAL VERSION	HY	MGL	MGL

HORIZ. SCALE: NOT TO SCALE @ A1
VERT. SCALE: @ A1
COORDINATES: MGA94
DATUM:
ORIGIN:
ORIGIN:

NOTES

- LICENCED MAINTENANCE AREA
- LICENCED MAINTENANCE AREA - SUBSURFACE STRATUM ONLY
- LICENSED MAINTENANCE AREA - AIRSPACE STRATUM ONLY
- ADDITIONAL MAINTAINED ASSETS
- ADDITIONAL MAINTAINED ASSETS - SUBSURFACE STRATUM ONLY

CLIENT: Z:\L0005\[Sydney Metro NEW]Sydney_Metro.jpg

SURVEY:
DRAWN: HY
CHECKED: DAA
APPROVED: DAA
DATE OF SURVEY:
DATE OF PLAN: 20.12.2024
DATE LAST SAVED: 12.06.2026
DATE APPROVED: 20.12.2024

TITLE
SYDNEY METRO CITY & SOUTH WEST LICENCED MAINTENANCE AREA STAGE 2

DRAWING No AU213004670.061-SMCSW-LMA-4.0-SW Corridor.dwg


JOB No 4670.061
ISSUE 4.0
SHEET 37 OF 133 SHEETS
SIZE A1

COPYRIGHT: © RPS GROUP PLC
INFORMATION CONTAINED IN THIS DRAWING / FILE IS THE COPYRIGHT OF RPS GROUP PLC. COPYING OR USING THIS DATA IN WHOLE OR PART, IN ANY FORMAT, WITHOUT PERMISSION INFRINGES COPYRIGHT. © THIS DOCUMENT IN BOTH ELECTRONIC AND HARDCOPY FORMAT IS AND SHALL REMAIN THE PROPERTY OF RPS GROUP PLC. THE INFORMATION MAY ONLY BE USED FOR THE PURPOSE FOR WHICH IT WAS COMMISSIONED AND IN ACCORDANCE WITH THE TERMS OF ENGAGEMENT FOR THE COMMISSION, UNAUTHORISED USE OF THIS INFORMATION IN ANY FORM WHATSOEVER IS PROHIBITED.

RPS AAP CONSULTING PTY LTD (ABN 97 117 883 173)
LEVEL 13 420 GEORGE ST SYDNEY NSW 2000
T: 02 8270 8300 www.rpsgroup.com.au

THIS IS A COLOURED PLAN.
REPRODUCTION IN COLOUR ONLY.

D:\Work\AU213004670.061 - SMCSW LMA\AU213004670.061-SMCSW-LMA-4.0-SW Corridor.dwg 17.06.2026 2:44 PM

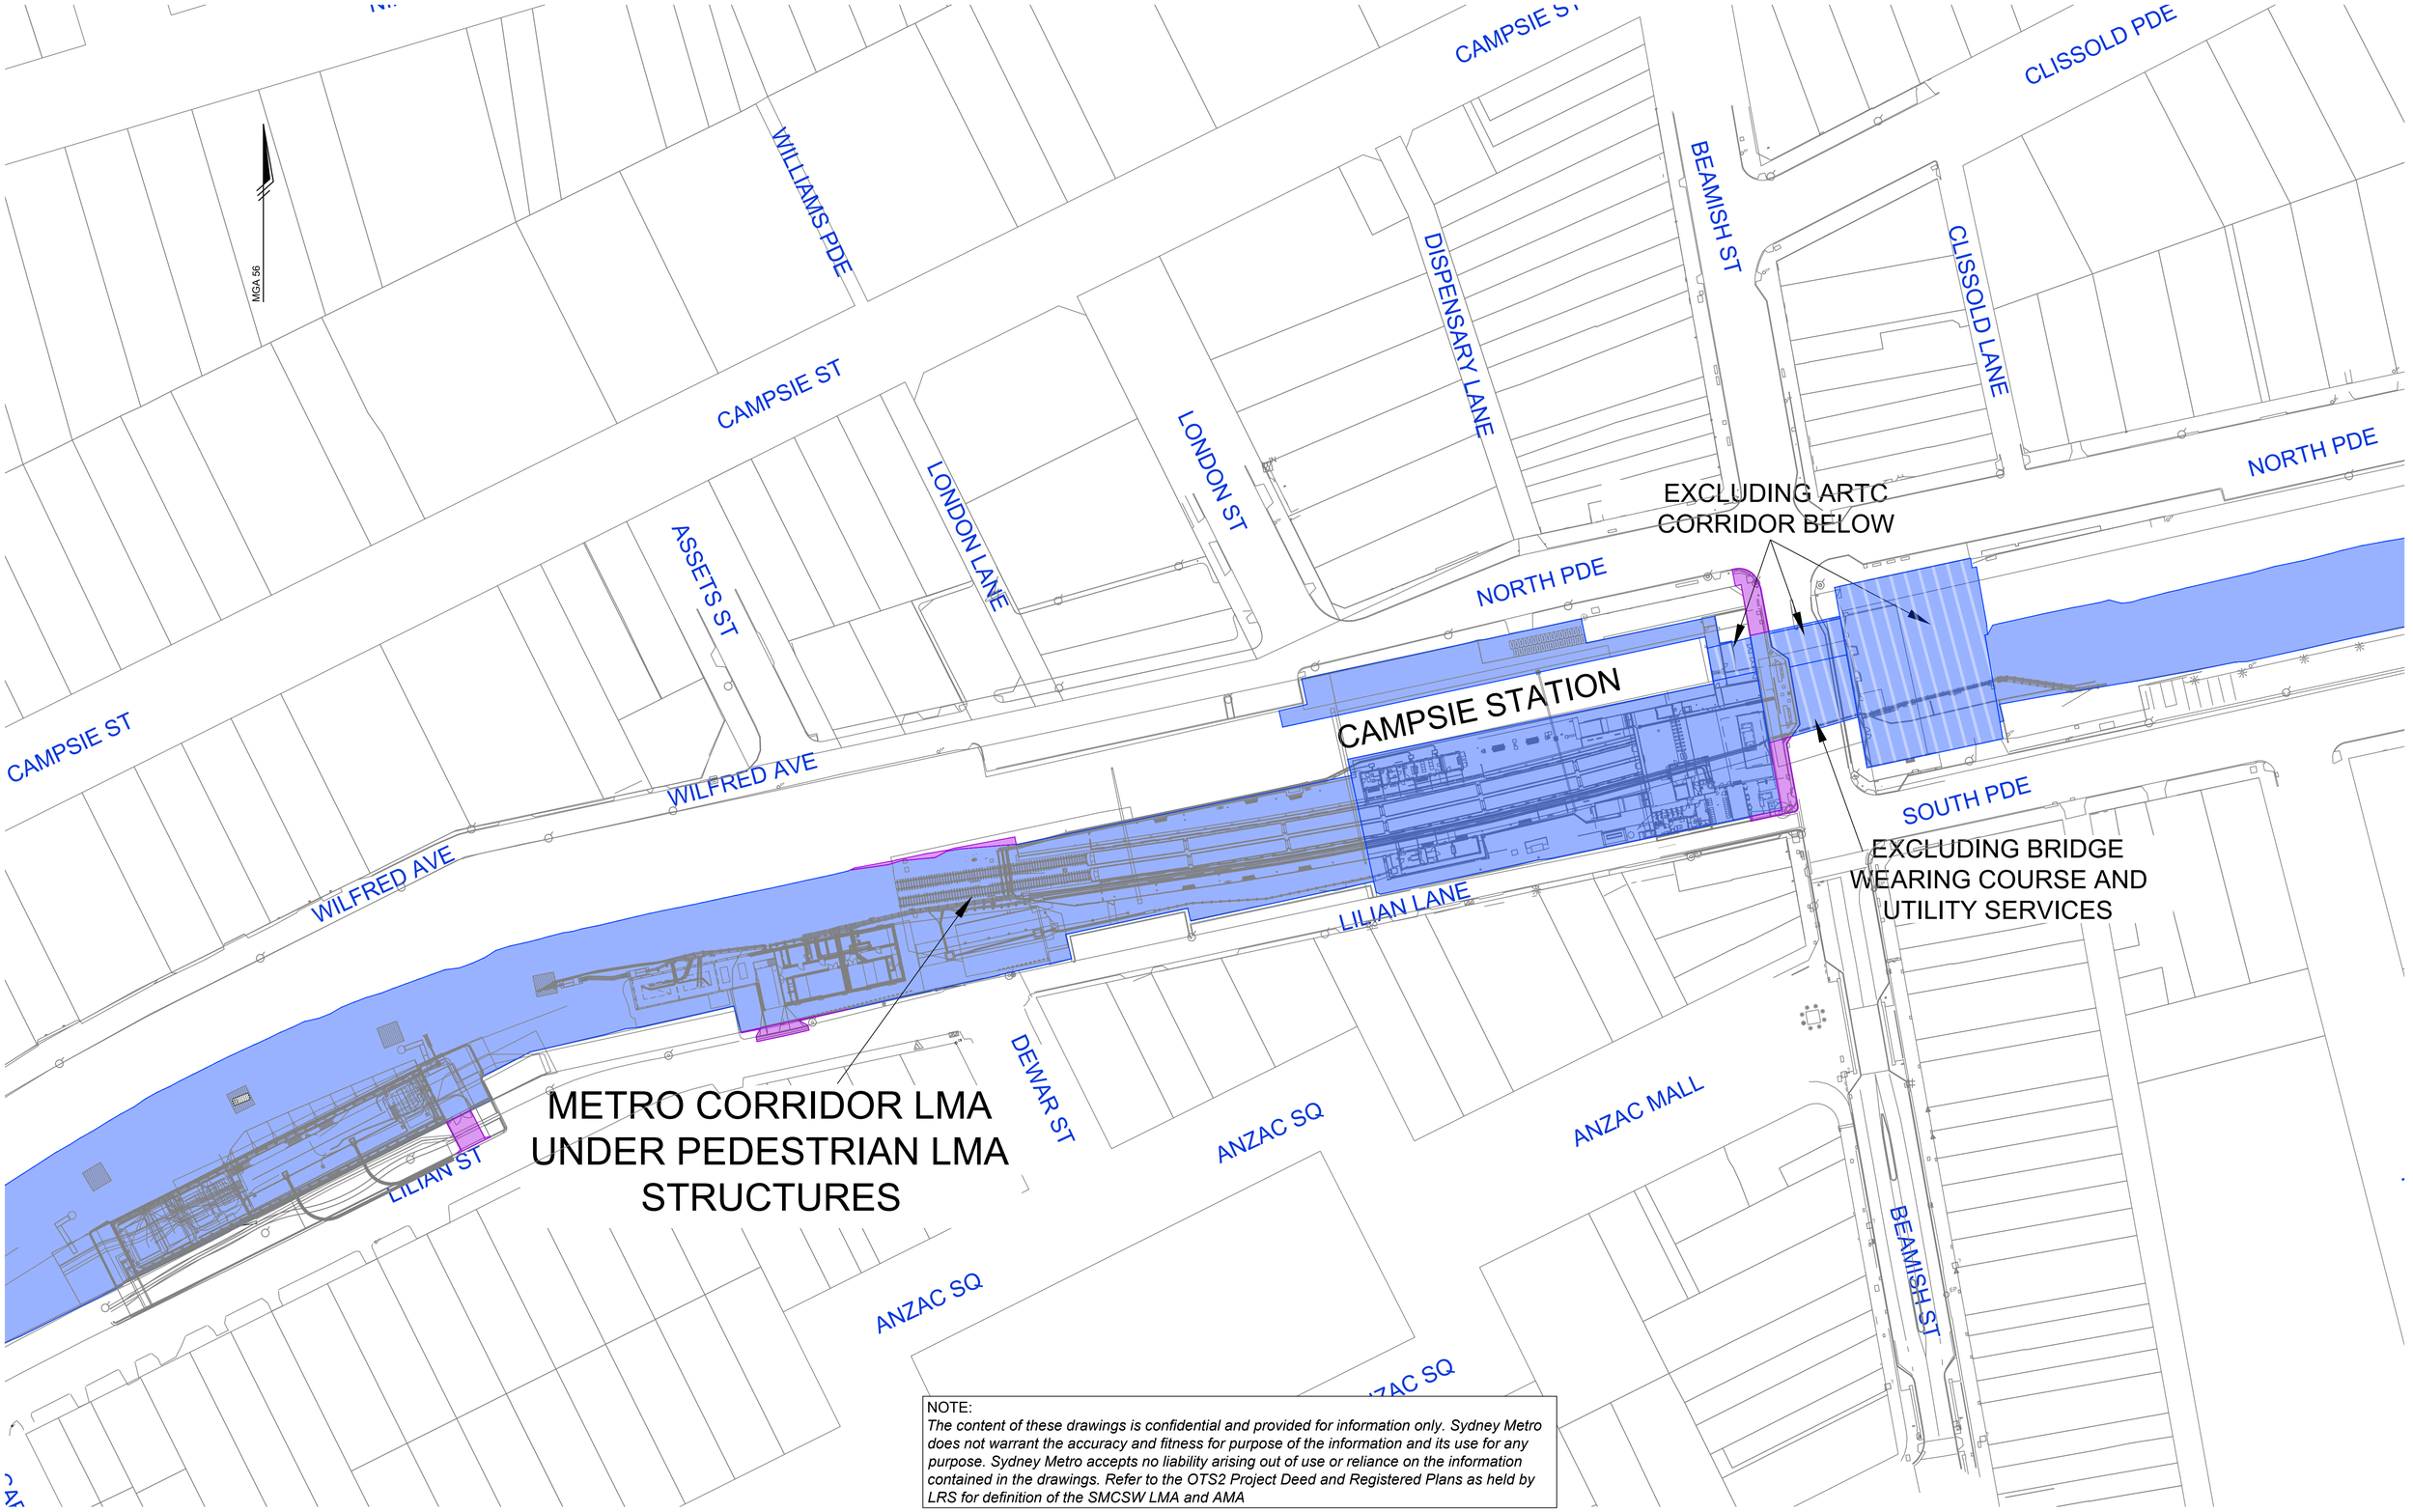

NOTE:
The content of these drawings is confidential and provided for information only. Sydney Metro does not warrant the accuracy and fitness for purpose of the information and its use for any purpose. Sydney Metro accepts no liability arising out of use or reliance on the information contained in the drawings. Refer to the OTS2 Project Deed and Registered Plans as held by LRS for definition of the SMCSW LMA and AMA

REVISIONS					
No.	DATE	REVISION DETAILS	DRAWN	CHK	APP
4.0	10.01.2025	Various Amendments	HY	DAA	DAA
3.0	11.06.2024	Various Amendments	HY	MGL	MGL
2.0	04.06.2024	Various Amendments	HY	MGL	MGL
1.0	09.02.2024	Various Amendments	HY	MGL	MGL
0.1	15.12.2023	INITIAL VERSION	HY	MGL	MGL

HORIZ. SCALE: NOT TO SCALE @ A1 | VERT. SCALE: @ A1
COORDINATES: MGA94 | DATUM:
ORIGIN: | ORIGIN:

NOTES
- LICENCED MAINTENANCE AREA
- LICENCED MAINTENANCE AREA - SUBSURFACE STRATUM ONLY
- LICENSED MAINTENANCE AREA - AIRSPACE STRATUM ONLY
- ADDITIONAL MAINTAINED ASSETS
- ADDITIONAL MAINTAINED ASSETS - SUBSURFACE STRATUM ONLY

CLIENT:
2:\LOGOS\Sydney Metro NEW\Sydney_Metro.jpg

SURVEY:		DATE OF SURVEY:	
DRAWN:	HY	DATE OF PLAN:	20.12.2024
CHECKED:	DAA	DATE LAST SAVED:	12.06.2026
APPROVED:	DAA	DATE APPROVED:	20.12.2024

TITLE
SYDNEY METRO CITY & SOUTH WEST LICENCED MAINTENANCE AREA STAGE 2

DRAWING No: AU213004670.061-SMCSW-LMA-4.0-SW Corridor.dwg

JOB No: 4670.061 | ISSUE: 4.0

SHEET 38 OF 133 SHEETS | SIZE: A1

COPYRIGHT: © RPS GROUP PLC
INFORMATION CONTAINED IN THIS DRAWING / FILE IS THE COPYRIGHT OF RPS GROUP PLC. COPYING OR USING THIS DATA IN WHOLE OR PART, IN ANY FORMAT, WITHOUT PERMISSION INFRINGES COPYRIGHT. © THIS DOCUMENT IN BOTH ELECTRONIC AND HARDCOPY FORMAT IS AND SHALL REMAIN THE PROPERTY OF RPS GROUP PLC. THE INFORMATION MAY ONLY BE USED FOR THE PURPOSE FOR WHICH IT WAS COMMISSIONED AND IN ACCORDANCE WITH THE TERMS OF ENGAGEMENT FOR THE COMMISSION. UNAUTHORISED USE OF THIS INFORMATION IN ANY FORM WHATSOEVER IS PROHIBITED.

RPS AAP CONSULTING PTY LTD (ABN 97 117 883 173)
LEVEL 13 420 GEORGE ST SYDNEY NSW 2000
T: 02 8270 8300 www.rpsgroup.com.au

THIS IS A COLOURED PLAN.
REPRODUCTION IN COLOUR ONLY.

D:\Work\AU213004670.061 - SMCSW LMA\AU213004670.061-SMCSW-LMA-4.0-SW Corridor.dwg 17.06.2026 2:45 PM



NOTE:
The content of these drawings is confidential and provided for information only. Sydney Metro does not warrant the accuracy and fitness for purpose of the information and its use for any purpose. Sydney Metro accepts no liability arising out of use or reliance on the information contained in the drawings. Refer to the OTS2 Project Deed and Registered Plans as held by LRS for definition of the SMCSW LMA and AMA

REVISIONS No.	DATE	REVISION DETAILS	DRAWN	CHK	APP
4.0	10.01.2025	Various Amendments	HY	DAA	DAA
3.0	11.06.2024	Various Amendments	HY	MGL	MGL
2.0	04.06.2024	Various Amendments	HY	MGL	MGL
1.0	09.02.2024	Various Amendments	HY	MGL	MGL
0.1	15.12.2023	INITIAL VERSION	HY	MGL	MGL

HORIZ. SCALE: NOT TO SCALE @ A1 | VERT. SCALE: @ A1
COORDINATES: MGA94 | DATUM:
ORIGIN: | ORIGIN:

NOTES
- LICENCED MAINTENANCE AREA
- LICENCED MAINTENANCE AREA - SUBSURFACE STRATUM ONLY
- LICENSED MAINTENANCE AREA - AIRSPACE STRATUM ONLY
- ADDITIONAL MAINTAINED ASSETS
- ADDITIONAL MAINTAINED ASSETS - SUBSURFACE STRATUM ONLY

CLIENT: Z:\LOGOS\Sydney Metro NEW\Sydney_Metro.jpg

SURVEY: | DATE OF SURVEY:
DRAWN: HY | DATE OF PLAN: 20.12.2024
CHECKED: DAA | DATE LAST SAVED: 12.06.2026
APPROVED: DAA | DATE APPROVED: 20.12.2024

TITLE
SYDNEY METRO CITY & SOUTH WEST LICENCED MAINTENANCE AREA STAGE 2

DRAWING No: AU213004670.061-SMCSW-LMA-4.0-SW Corridor.dwg

JOB No: 4670.061 | ISSUE: 4.0


SHEET 39 OF 133 SHEETS | SIZE: A1

COPYRIGHT: © RPS GROUP PLC.
INFORMATION CONTAINED IN THIS DRAWING / FILE IS THE COPYRIGHT OF RPS GROUP PLC. COPYING OR USING THIS DATA IN WHOLE OR PART, IN ANY FORMAT, WITHOUT PERMISSION INFRINGES COPYRIGHT. © THIS DOCUMENT IN BOTH ELECTRONIC AND HARDCOPY FORMAT IS AND SHALL REMAIN THE PROPERTY OF RPS GROUP PLC. THE INFORMATION MAY ONLY BE USED FOR THE PURPOSE FOR WHICH IT WAS COMMISSIONED AND IN ACCORDANCE WITH THE TERMS OF ENGAGEMENT FOR THE COMMISSION. UNAUTHORISED USE OF THIS INFORMATION IN ANY FORM WHATSOEVER IS PROHIBITED.

RPS AAP CONSULTING PTY LTD (ABN 97 117 883 173)
LEVEL 13 420 GEORGE ST SYDNEY NSW 2000
T: 02 8270 8300 www.rpsgroup.com.au

THIS IS A COLOURED PLAN.
REPRODUCTION IN COLOUR ONLY.

D:\Work\AU213004670.061 - SMCSW LMA\AU213004670.061-SMCSW-LMA-4.0-SW Corridor.dwg 17.06.2026 2:45 PM

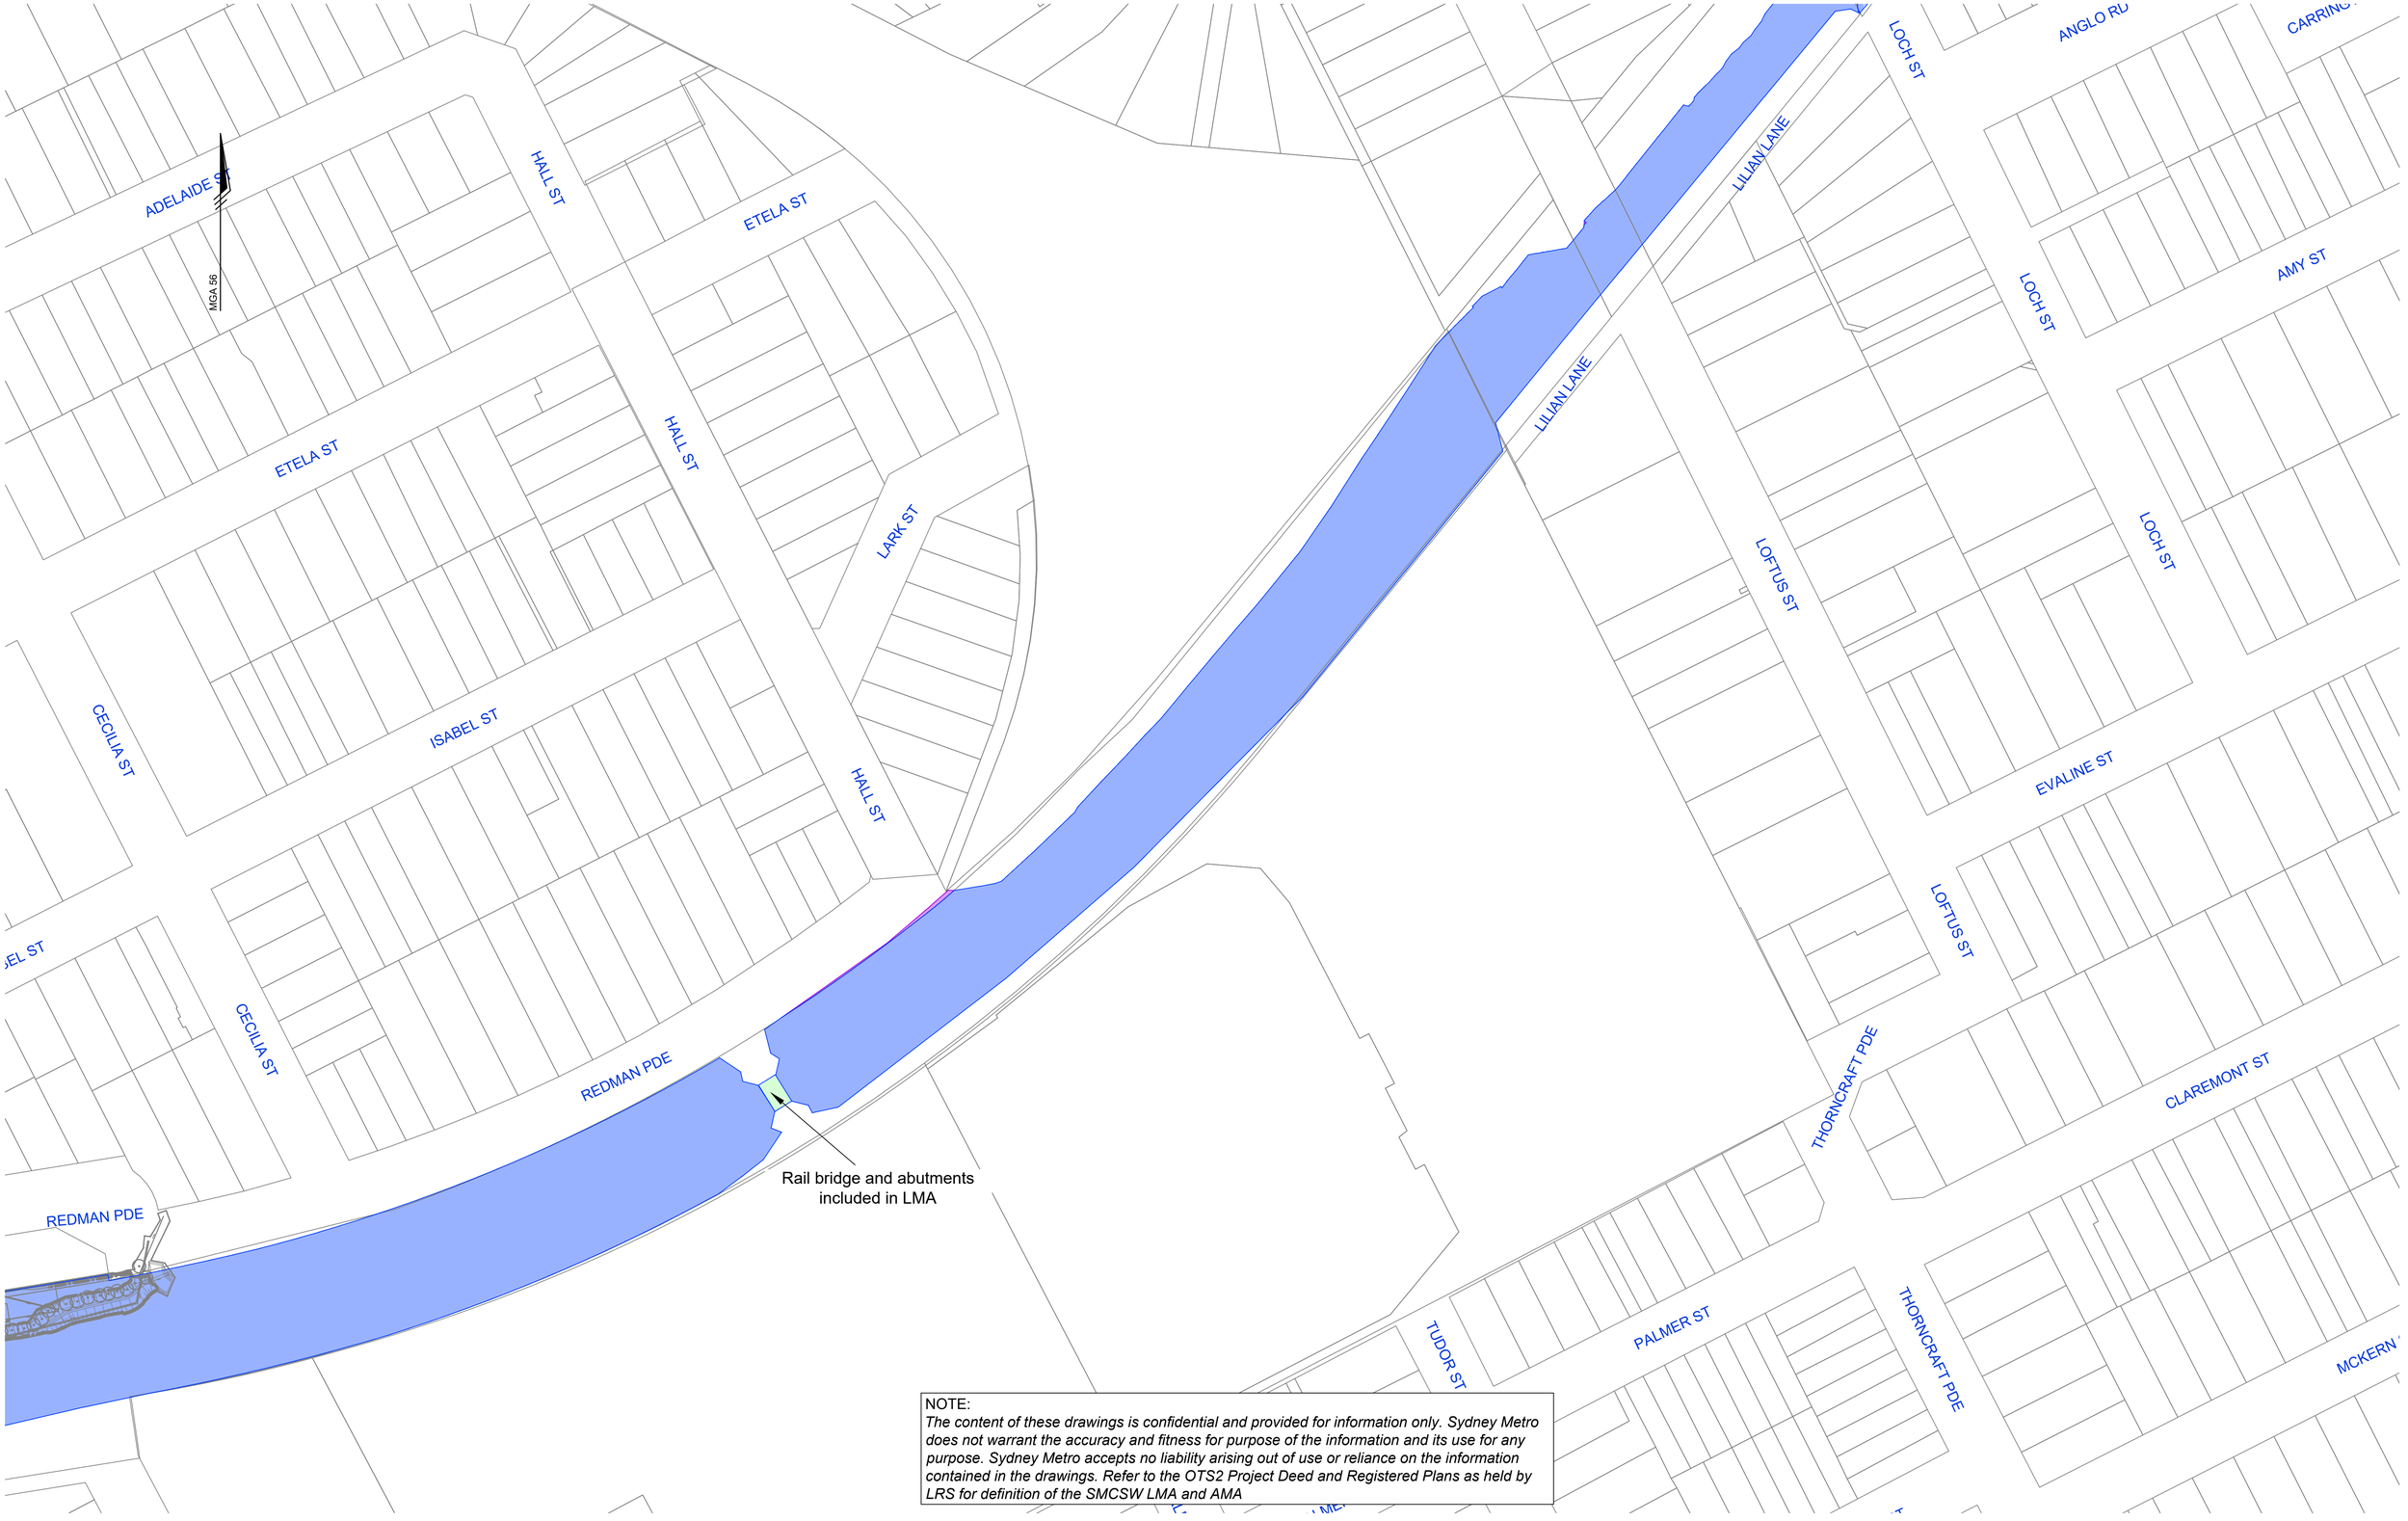

NOTE:
The content of these drawings is confidential and provided for information only. Sydney Metro does not warrant the accuracy and fitness for purpose of the information and its use for any purpose. Sydney Metro accepts no liability arising out of use or reliance on the information contained in the drawings. Refer to the OTS2 Project Deed and Registered Plans as held by LRS for definition of the SMCSW LMA and AMA

REVISIONS					
4.0	10.01.2025	Various Amendments	HY	DAA	DAA
3.0	11.06.2024	Various Amendments	HY	MGL	MGL
2.0	04.06.2024	Various Amendments	HY	MGL	MGL
1.0	09.02.2024	Various Amendments	HY	MGL	MGL
0.1	15.12.2023	INITIAL VERSION	HY	MGL	MGL
No.	DATE	REVISION DETAILS	DRAWN	CHK	APP

HORIZ. SCALE: NOT TO SCALE @ A1
VERT. SCALE: @ A1
COORDINATES: MGA94
DATUM:
ORIGIN:
ORIGIN:

NOTES

- LICENCED MAINTENANCE AREA
- LICENCED MAINTENANCE AREA - SUBSURFACE STRATUM ONLY
- LICENSED MAINTENANCE AREA - AIRSPACE STRATUM ONLY
- ADDITIONAL MAINTAINED ASSETS
- ADDITIONAL MAINTAINED ASSETS - SUBSURFACE STRATUM ONLY

CLIENT: Z:\LOGOS\Sydney Metro NEW\Sydney_Metro.jpg

SURVEY:
DRAWN: HY
CHECKED: DAA
APPROVED: DAA
DATE OF SURVEY:
DATE OF PLAN: 20.12.2024
DATE LAST SAVED: 12.06.2026
DATE APPROVED: 20.12.2024

TITLE
SYDNEY METRO CITY & SOUTH WEST LICENCED MAINTENANCE AREA STAGE 2

DRAWING No AU213004670.061-SMCSW-LMA-4.0-SW Corridor.dwg


JOB No 4670.061
ISSUE 4.0
SHEET 40 OF 133 SHEETS
SIZE A1

COPYRIGHT: © RPS GROUP PLC.
INFORMATION CONTAINED IN THIS DRAWING / FILE IS THE COPYRIGHT OF RPS GROUP PLC. COPYING OR USING THIS DATA IN WHOLE OR PART, IN ANY FORMAT, WITHOUT PERMISSION INFRINGES COPYRIGHT. © THIS DOCUMENT IN BOTH ELECTRONIC AND HARDCOPY FORMAT IS AND SHALL REMAIN THE PROPERTY OF RPS GROUP PLC. THE INFORMATION MAY ONLY BE USED FOR THE PURPOSE FOR WHICH IT WAS COMMISSIONED AND IN ACCORDANCE WITH THE TERMS OF ENGAGEMENT FOR THE COMMISSION. UNAUTHORISED USE OF THIS INFORMATION IN ANY FORM WHATSOEVER IS PROHIBITED.

RPS AAP CONSULTING PTY LTD (ABN 97 117 883 173)
LEVEL 13 420 GEORGE ST SYDNEY NSW 2000
T: 02 8270 8300 www.rpsgroup.com.au

THIS IS A COLOURED PLAN.
REPRODUCTION IN COLOUR ONLY.

D:\Work\AU213004670.061 - SMCSW LMA\AU213004670.061-SMCSW-LMA-4.0-SW Corridor.dwg 17.06.2026 2:45 PM

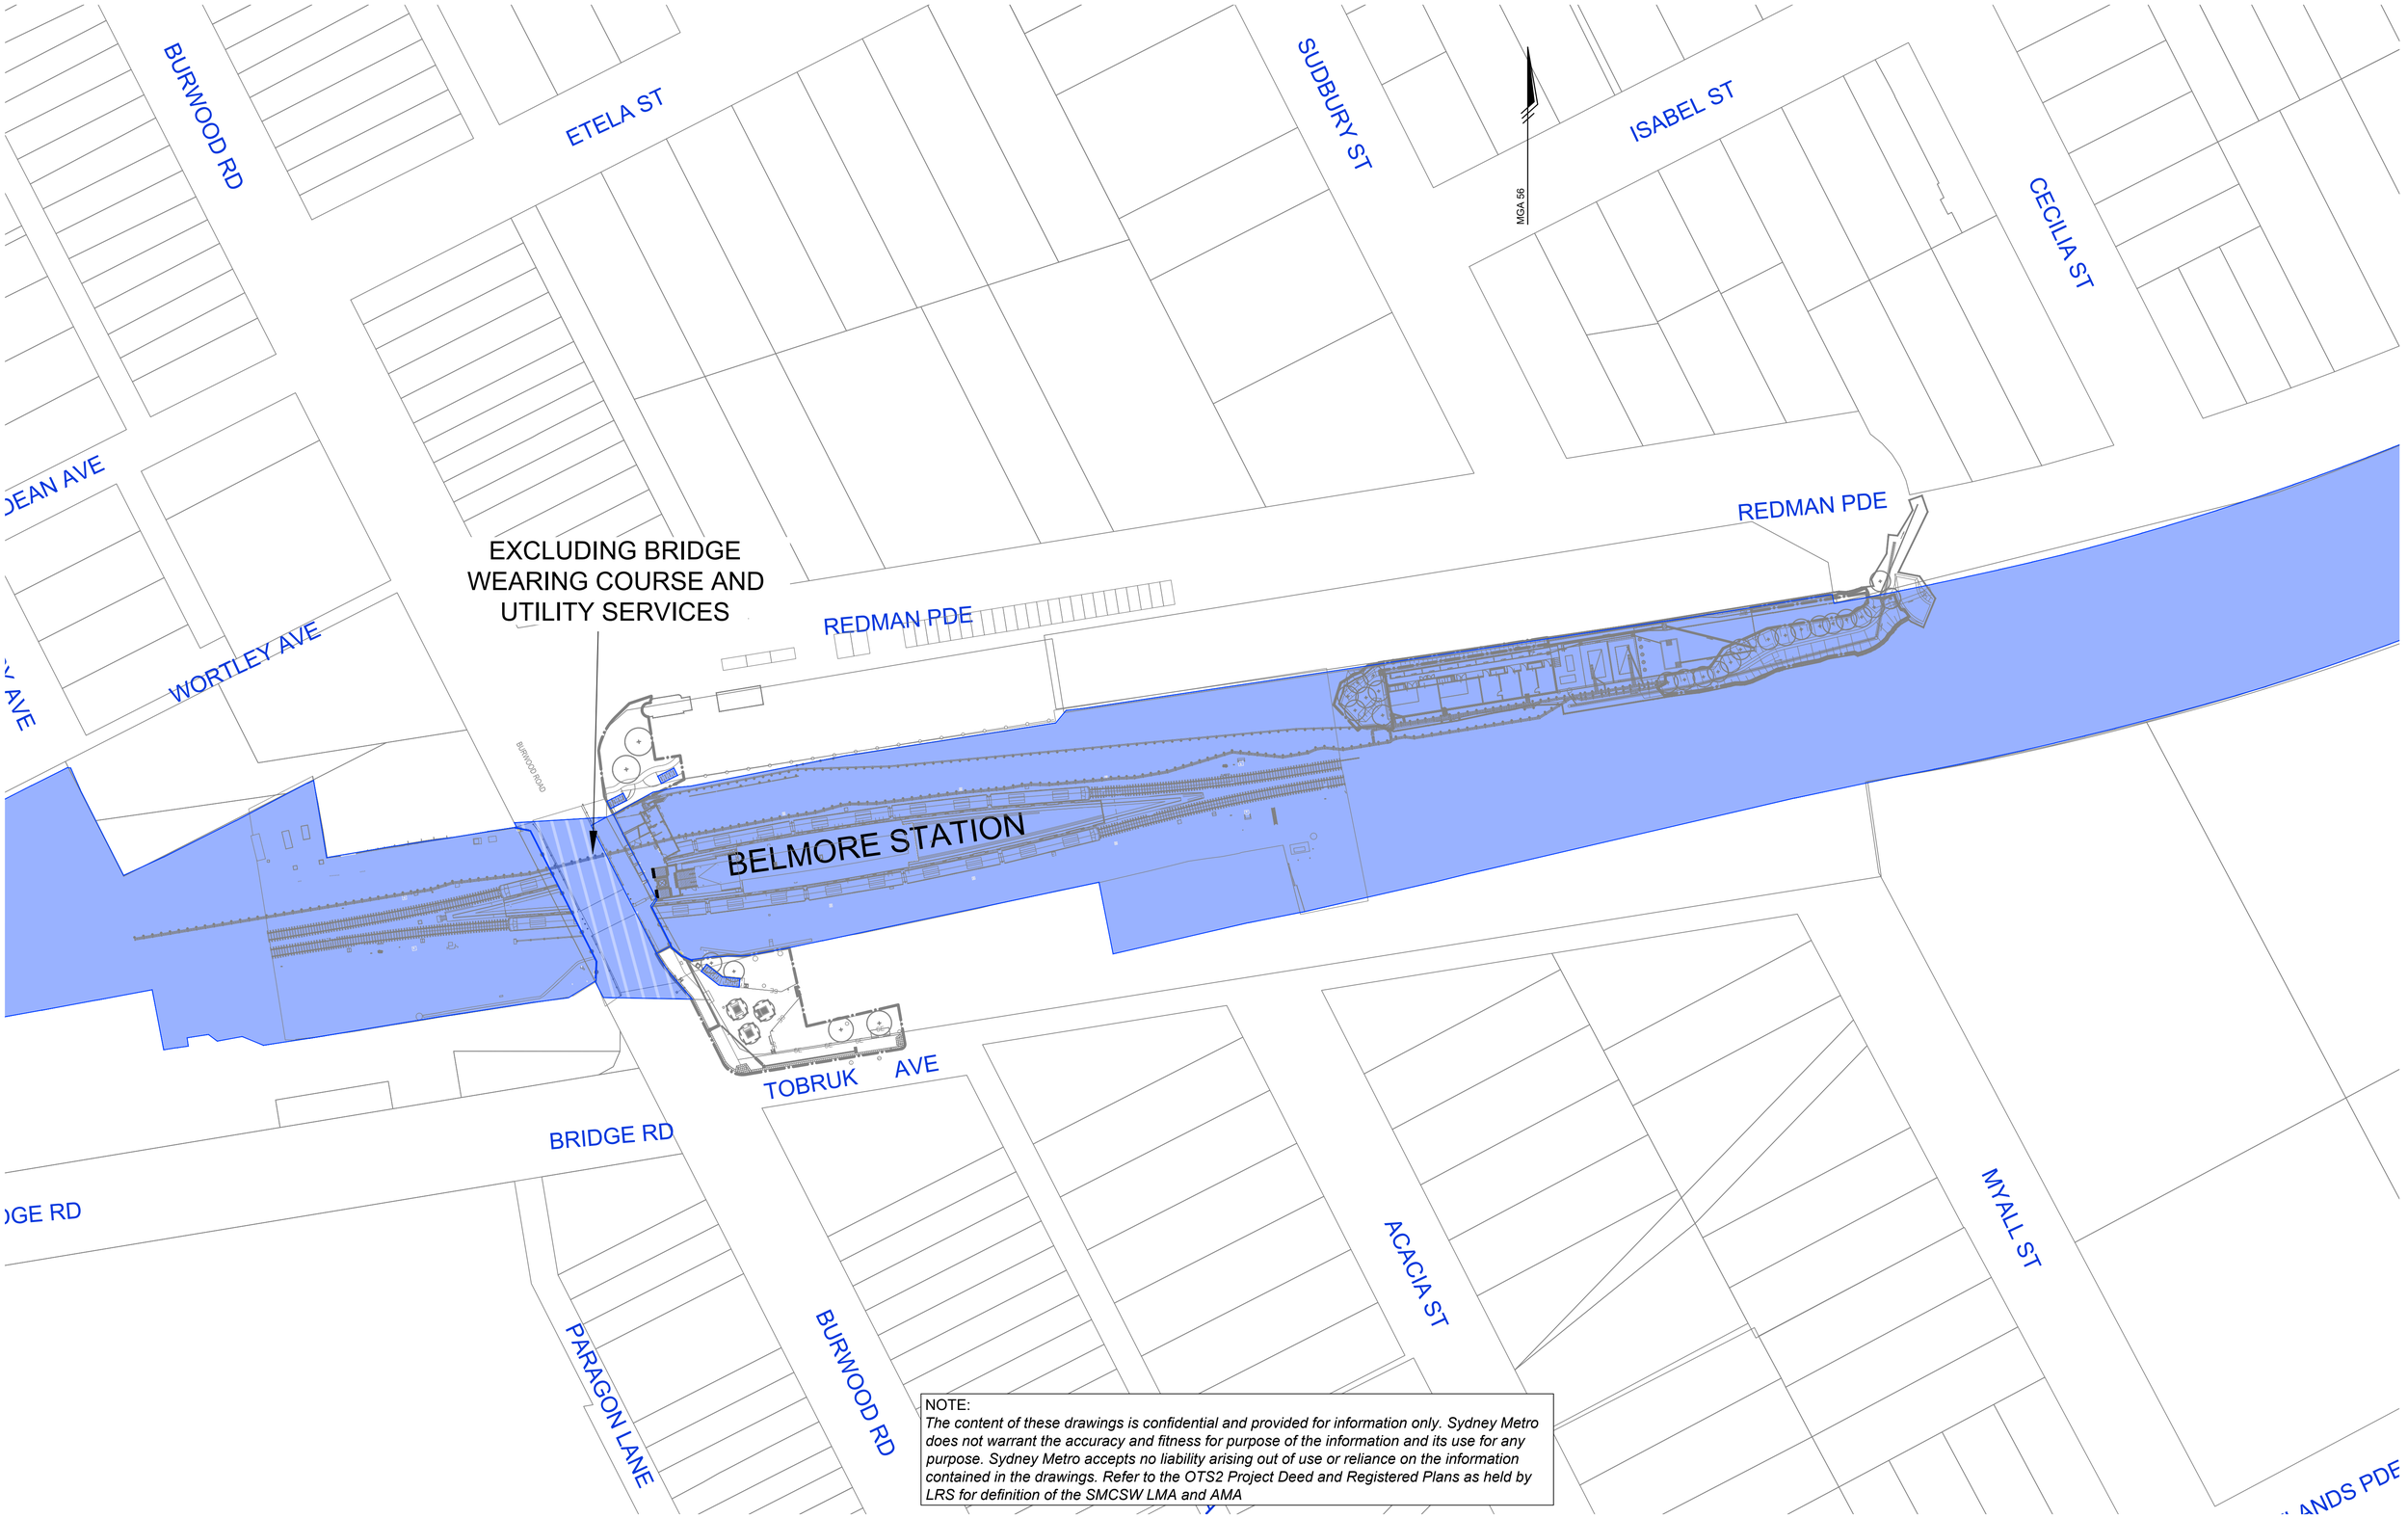

NOTE:
The content of these drawings is confidential and provided for information only. Sydney Metro does not warrant the accuracy and fitness for purpose of the information and its use for any purpose. Sydney Metro accepts no liability arising out of use or reliance on the information contained in the drawings. Refer to the OTS2 Project Deed and Registered Plans as held by LRS for definition of the SMCSW LMA and AMA

REVISIONS					
No.	DATE	REVISION DETAILS	DRAWN	CHK	APP
4.0	10.01.2025	Various Amendments	HY	DAA	DAA
3.0	11.06.2024	Various Amendments	HY	MGL	MGL
2.0	04.06.2024	Various Amendments	HY	MGL	MGL
1.0	09.02.2024	Various Amendments	HY	MGL	MGL
0.1	15.12.2023	INITIAL VERSION	HY	MGL	MGL

HORIZ. SCALE: NOT TO SCALE @ A1
VERT. SCALE: @ A1
COORDINATES: MGA94
DATUM:
ORIGIN:
ORIGIN:

NOTES

- LICENCED MAINTENANCE AREA
- LICENCED MAINTENANCE AREA - SUBSURFACE STRATUM ONLY
- LICENSED MAINTENANCE AREA - AIRSPACE STRATUM ONLY
- ADDITIONAL MAINTAINED ASSETS
- ADDITIONAL MAINTAINED ASSETS - SUBSURFACE STRATUM ONLY

CLIENT:
2:\L0005\Sydney Metro NEW\Sydney_Metro.jpg

SURVEY:		DATE OF SURVEY:	
DRAWN:	HY	DATE OF PLAN:	20.12.2024
CHECKED:	DAA	DATE LAST SAVED:	12.06.2026
APPROVED:	DAA	DATE APPROVED:	20.12.2024

TITLE
SYDNEY METRO CITY & SOUTH WEST LICENCED MAINTENANCE AREA STAGE 2

DRAWING No: AU213004670.061-SMCSW-LMA-4.0-SW Corridor.dwg

JOB No: 4670.061
ISSUE: 4.0
SHEET 41 OF 133 SHEETS
SIZE: A1

COPYRIGHT: © RPS GROUP PLC.
INFORMATION CONTAINED IN THIS DRAWING / FILE IS THE COPYRIGHT OF RPS GROUP PLC. COPYING OR USING THIS DATA IN WHOLE OR PART, IN ANY FORMAT, WITHOUT PERMISSION INFRINGES COPYRIGHT. © THIS DOCUMENT IN BOTH ELECTRONIC AND HARDCOPY FORMAT IS AND SHALL REMAIN THE PROPERTY OF RPS GROUP PLC. THE INFORMATION MAY ONLY BE USED FOR THE PURPOSE FOR WHICH IT WAS COMMISSIONED AND IN ACCORDANCE WITH THE TERMS OF ENGAGEMENT FOR THE COMMISSION. UNAUTHORISED USE OF THIS INFORMATION IN ANY FORM WHATSOEVER IS PROHIBITED.

RPS AAP CONSULTING PTY LTD (ABN 97 117 883 173)
LEVEL 13 420 GEORGE ST SYDNEY NSW 2000
T: 02 8270 8300 www.rpsgroup.com.au

THIS IS A COLOURED PLAN.
REPRODUCTION IN COLOUR ONLY.



NOTE:
The content of these drawings is confidential and provided for information only. Sydney Metro does not warrant the accuracy and fitness for purpose of the information and its use for any purpose. Sydney Metro accepts no liability arising out of use or reliance on the information contained in the drawings. Refer to the OTS2 Project Deed and Registered Plans as held by LRS for definition of the SMCSW LMA and AMA

REVISIONS					
4.0	10.01.2025	Various Amendments	HY	DAA	DAA
3.0	11.06.2024	Various Amendments	HY	MGL	MGL
2.0	04.06.2024	Various Amendments	HY	MGL	MGL
1.0	09.02.2024	Various Amendments	HY	MGL	MGL
0.1	15.12.2023	INITIAL VERSION	HY	MGL	MGL
No.	DATE	REVISION DETAILS	DRAWN	CHK	APP

HORIZ. SCALE: NOT TO SCALE @ A1
VERT. SCALE: @ A1
COORDINATES: MGA94
DATUM:
ORIGIN:
ORIGIN:

NOTES

- LICENCED MAINTENANCE AREA
- LICENCED MAINTENANCE AREA - SUBSURFACE STRATUM ONLY
- LICENSED MAINTENANCE AREA - AIRSPACE STRATUM ONLY
- ADDITIONAL MAINTAINED ASSETS
- ADDITIONAL MAINTAINED ASSETS - SUBSURFACE STRATUM ONLY

CLIENT: 2:_0005\Sydney Metro NEW\Sydney_Metro.jpg

SURVEY:
DRAWN: HY
CHECKED: DAA
APPROVED: DAA
DATE OF SURVEY:
DATE OF PLAN: 20.12.2024
DATE LAST SAVED: 12.06.2026
DATE APPROVED: 20.12.2024

TITLE
SYDNEY METRO CITY & SOUTH WEST LICENCED MAINTENANCE AREA STAGE 2

DRAWING No AU213004670.061-SMCSW-LMA-4.0-SW Corridor.dwg


JOB No 4670.061
ISSUE 4.0
SHEET 42 OF 133 SHEETS
SIZE A1

COPYRIGHT: © RPS GROUP PLC.
INFORMATION CONTAINED IN THIS DRAWING / FILE IS THE COPYRIGHT OF RPS GROUP PLC. COPYING OR USING THIS DATA IN WHOLE OR PART, IN ANY FORMAT, WITHOUT PERMISSION INFRINGES COPYRIGHT. © THIS DOCUMENT IN BOTH ELECTRONIC AND HARDCOPY FORMAT IS AND SHALL REMAIN THE PROPERTY OF RPS GROUP PLC. THE INFORMATION MAY ONLY BE USED FOR THE PURPOSE FOR WHICH IT WAS COMMISSIONED AND IN ACCORDANCE WITH THE TERMS OF ENGAGEMENT FOR THE COMMISSION, UNAUTHORISED USE OF THIS INFORMATION IN ANY FORM WHATSOEVER IS PROHIBITED.

RPS AAP CONSULTING PTY LTD (ABN 97 117 883 173)
LEVEL 13 420 GEORGE ST SYDNEY NSW 2000
T: 02 8270 8300 www.rpsgroup.com.au

THIS IS A COLOURED PLAN.
REPRODUCTION IN COLOUR ONLY.

D:\Work\AU213004670.061 - SMCSW LMA\AU213004670.061-SMCSW-LMA-4.0-SW Corridor.dwg 17.06.2026 2:45 PM

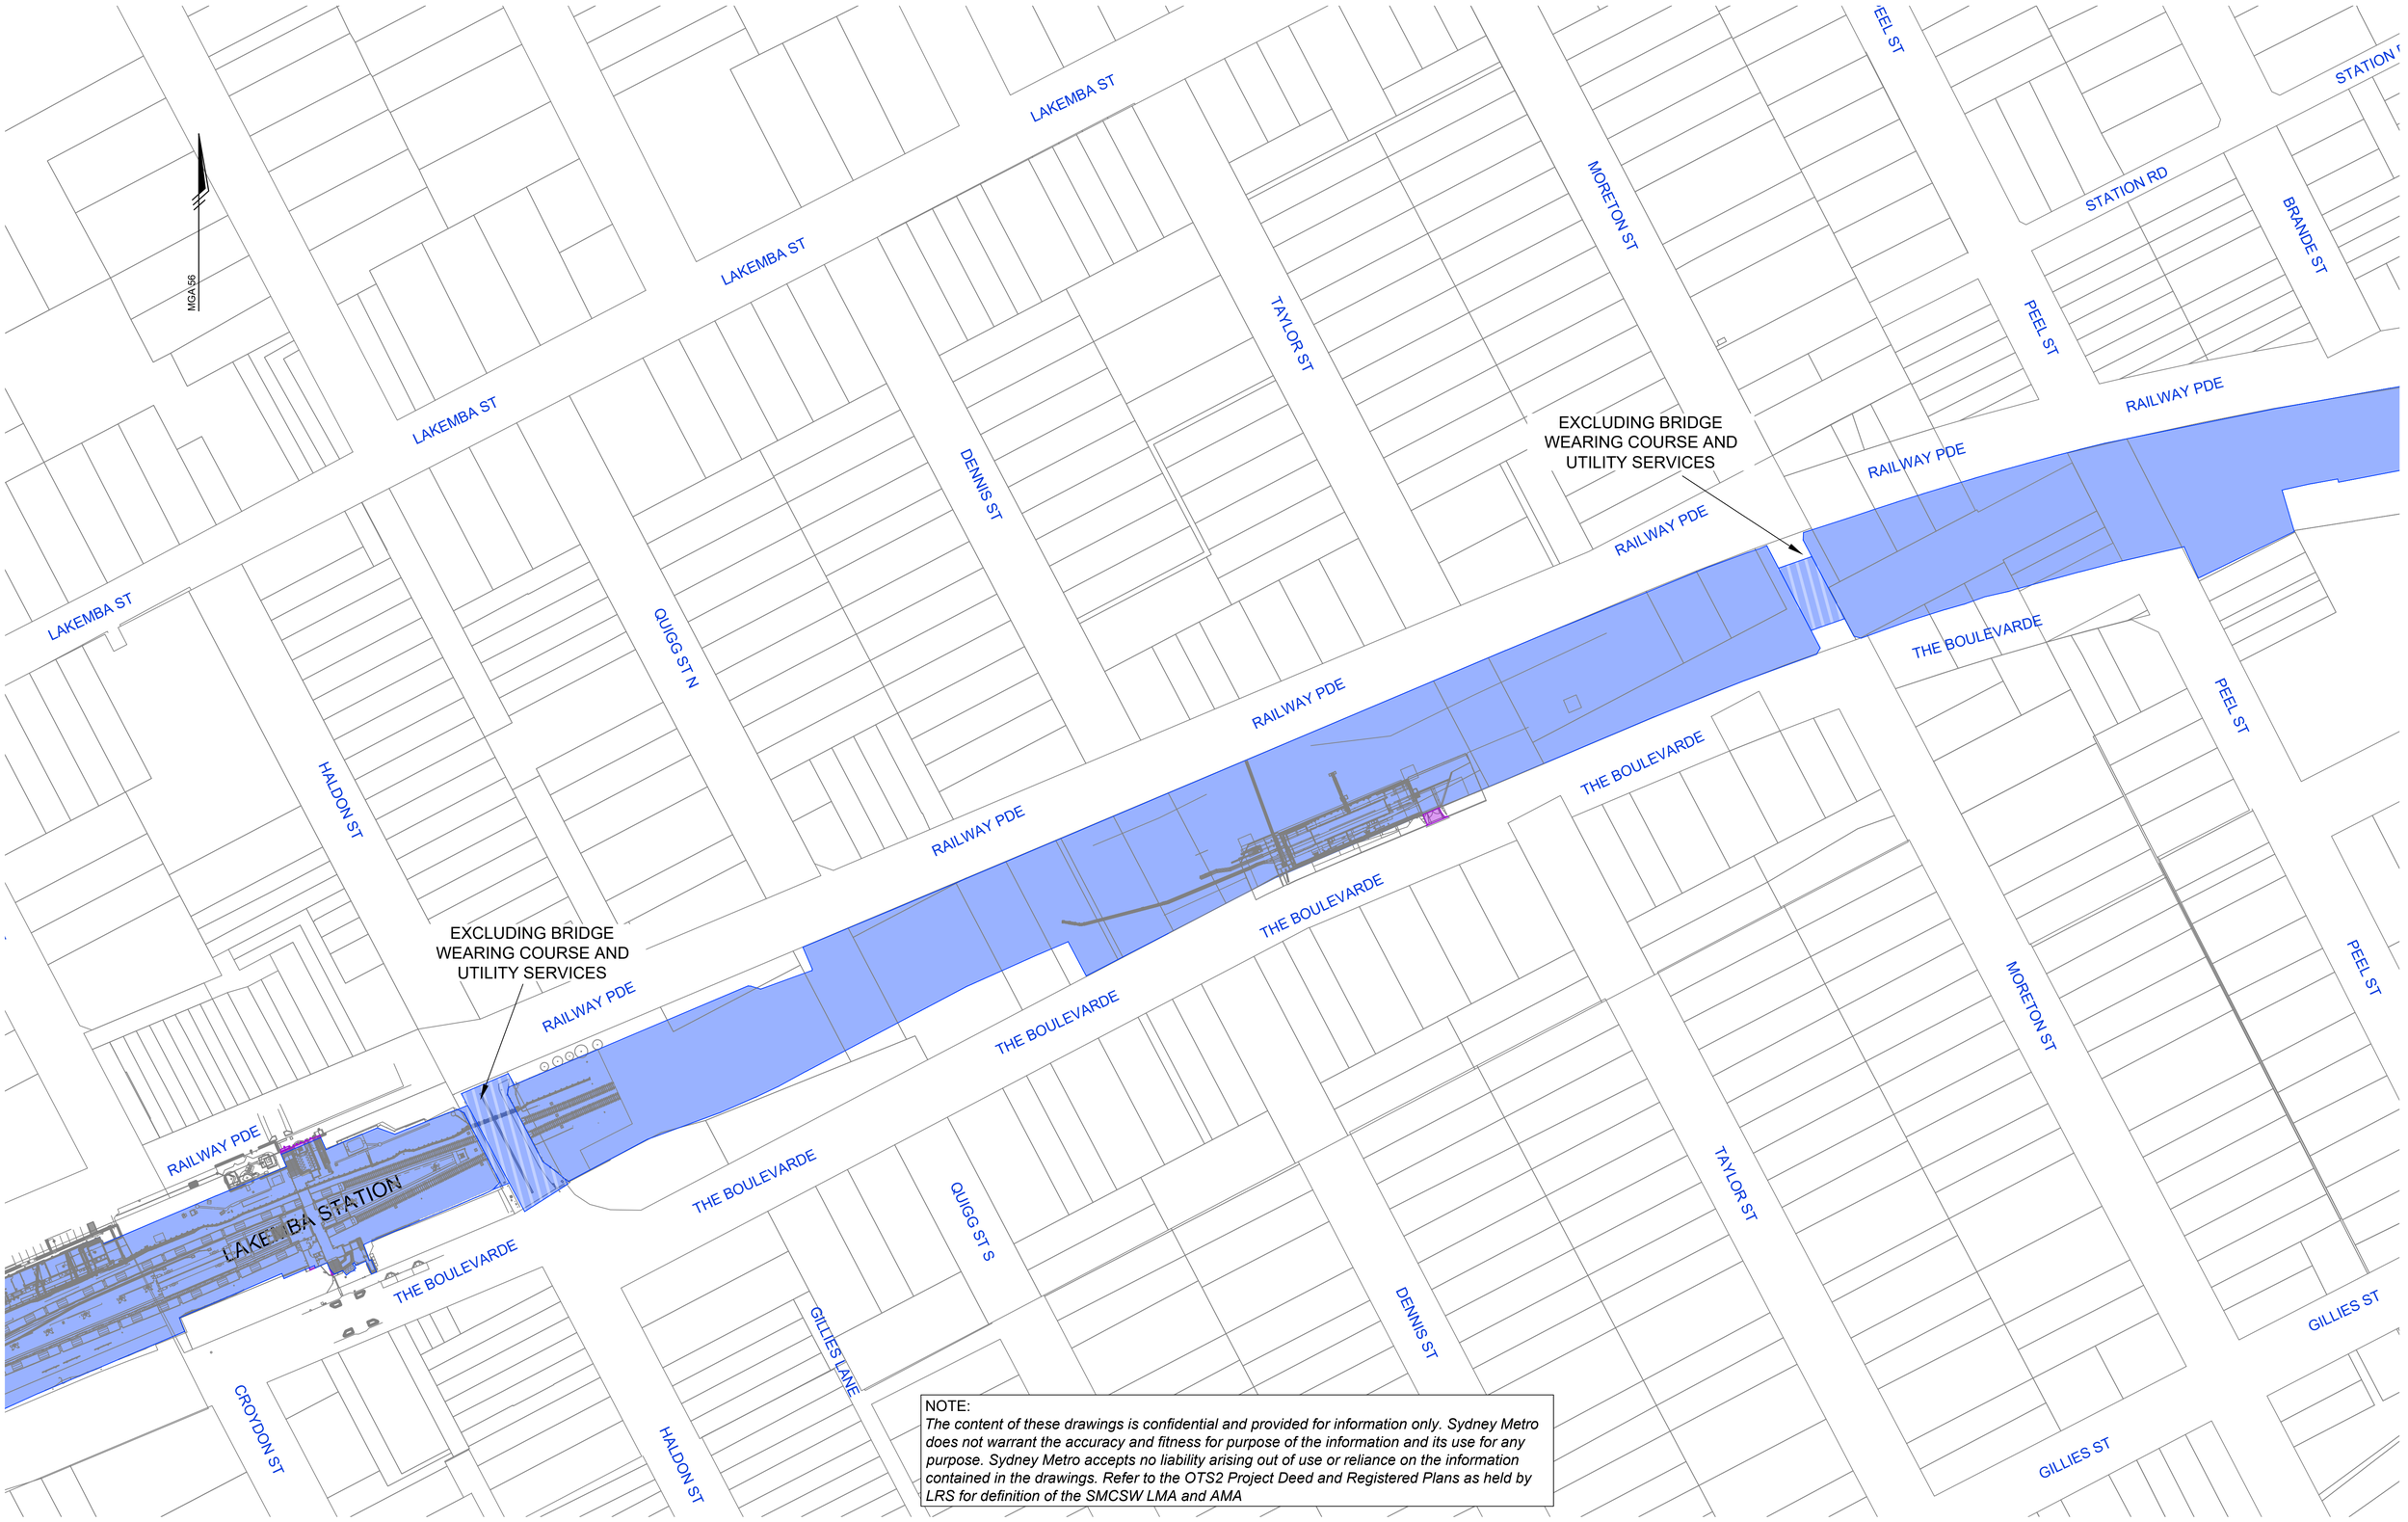

NOTE:
The content of these drawings is confidential and provided for information only. Sydney Metro does not warrant the accuracy and fitness for purpose of the information and its use for any purpose. Sydney Metro accepts no liability arising out of use or reliance on the information contained in the drawings. Refer to the OTS2 Project Deed and Registered Plans as held by LRS for definition of the SMCSW LMA and AMA

REVISIONS					
4.0	10.01.2025	Various Amendments	HY	DAA	DAA
3.0	11.06.2024	Various Amendments	HY	MGL	MGL
2.0	04.06.2024	Various Amendments	HY	MGL	MGL
1.0	09.02.2024	Various Amendments	HY	MGL	MGL
0.1	15.12.2023	INITIAL VERSION	HY	MGL	MGL
No.	DATE	REVISION DETAILS	DRAWN	CHK	APP

HORIZ. SCALE: NOT TO SCALE @ A1
VERT. SCALE: @ A1
COORDINATES: MGA94
DATUM:
ORIGIN:
ORIGIN:

NOTES

- LICENCED MAINTENANCE AREA
- LICENCED MAINTENANCE AREA - SUBSURFACE STRATUM ONLY
- LICENSED MAINTENANCE AREA - AIRSPACE STRATUM ONLY
- ADDITIONAL MAINTAINED ASSETS
- ADDITIONAL MAINTAINED ASSETS - SUBSURFACE STRATUM ONLY

CLIENT: Z:\LOGOS\Sydney Metro NEW\Sydney_Metro.jpg

SURVEY:
DRAWN: HY
CHECKED: DAA
APPROVED: DAA
DATE OF SURVEY:
DATE OF PLAN: 20.12.2024
DATE LAST SAVED: 12.06.2026
DATE APPROVED: 20.12.2024

TITLE
SYDNEY METRO CITY & SOUTH WEST LICENCED MAINTENANCE AREA STAGE 2

DRAWING No: AU213004670.061-SMCSW-LMA-4.0-SW Corridor.dwg


JOB No: 4670.061
ISSUE: 4.0
SHEET 43 OF 133 SHEETS
SIZE: A1

COPYRIGHT: © RPS GROUP PLC.
INFORMATION CONTAINED IN THIS DRAWING / FILE IS THE COPYRIGHT OF RPS GROUP PLC. COPYING OR USING THIS DATA IN WHOLE OR PART, IN ANY FORMAT, WITHOUT PERMISSION INFRINGES COPYRIGHT. © THIS DOCUMENT IN BOTH ELECTRONIC AND HARDCOPY FORMAT IS AND SHALL REMAIN THE PROPERTY OF RPS GROUP PLC. THE INFORMATION MAY ONLY BE USED FOR THE PURPOSE FOR WHICH IT WAS COMMISSIONED AND IN ACCORDANCE WITH THE TERMS OF ENGAGEMENT FOR THE COMMISSION. UNAUTHORISED USE OF THIS INFORMATION IN ANY FORM WHATSOEVER IS PROHIBITED.

RPS AAP CONSULTING PTY LTD (ABN 97 117 883 173)
LEVEL 13 420 GEORGE ST SYDNEY NSW 2000
T: 02 8270 8300 www.rpsgroup.com.au

THIS IS A COLOURED PLAN.
REPRODUCTION IN COLOUR ONLY.

D:\Work\AU213004670.061 - SMCSW LMA\AU213004670.061-SMCSW-LMA-4.0-SW Corridor.dwg 17.06.2026 2:45 PM

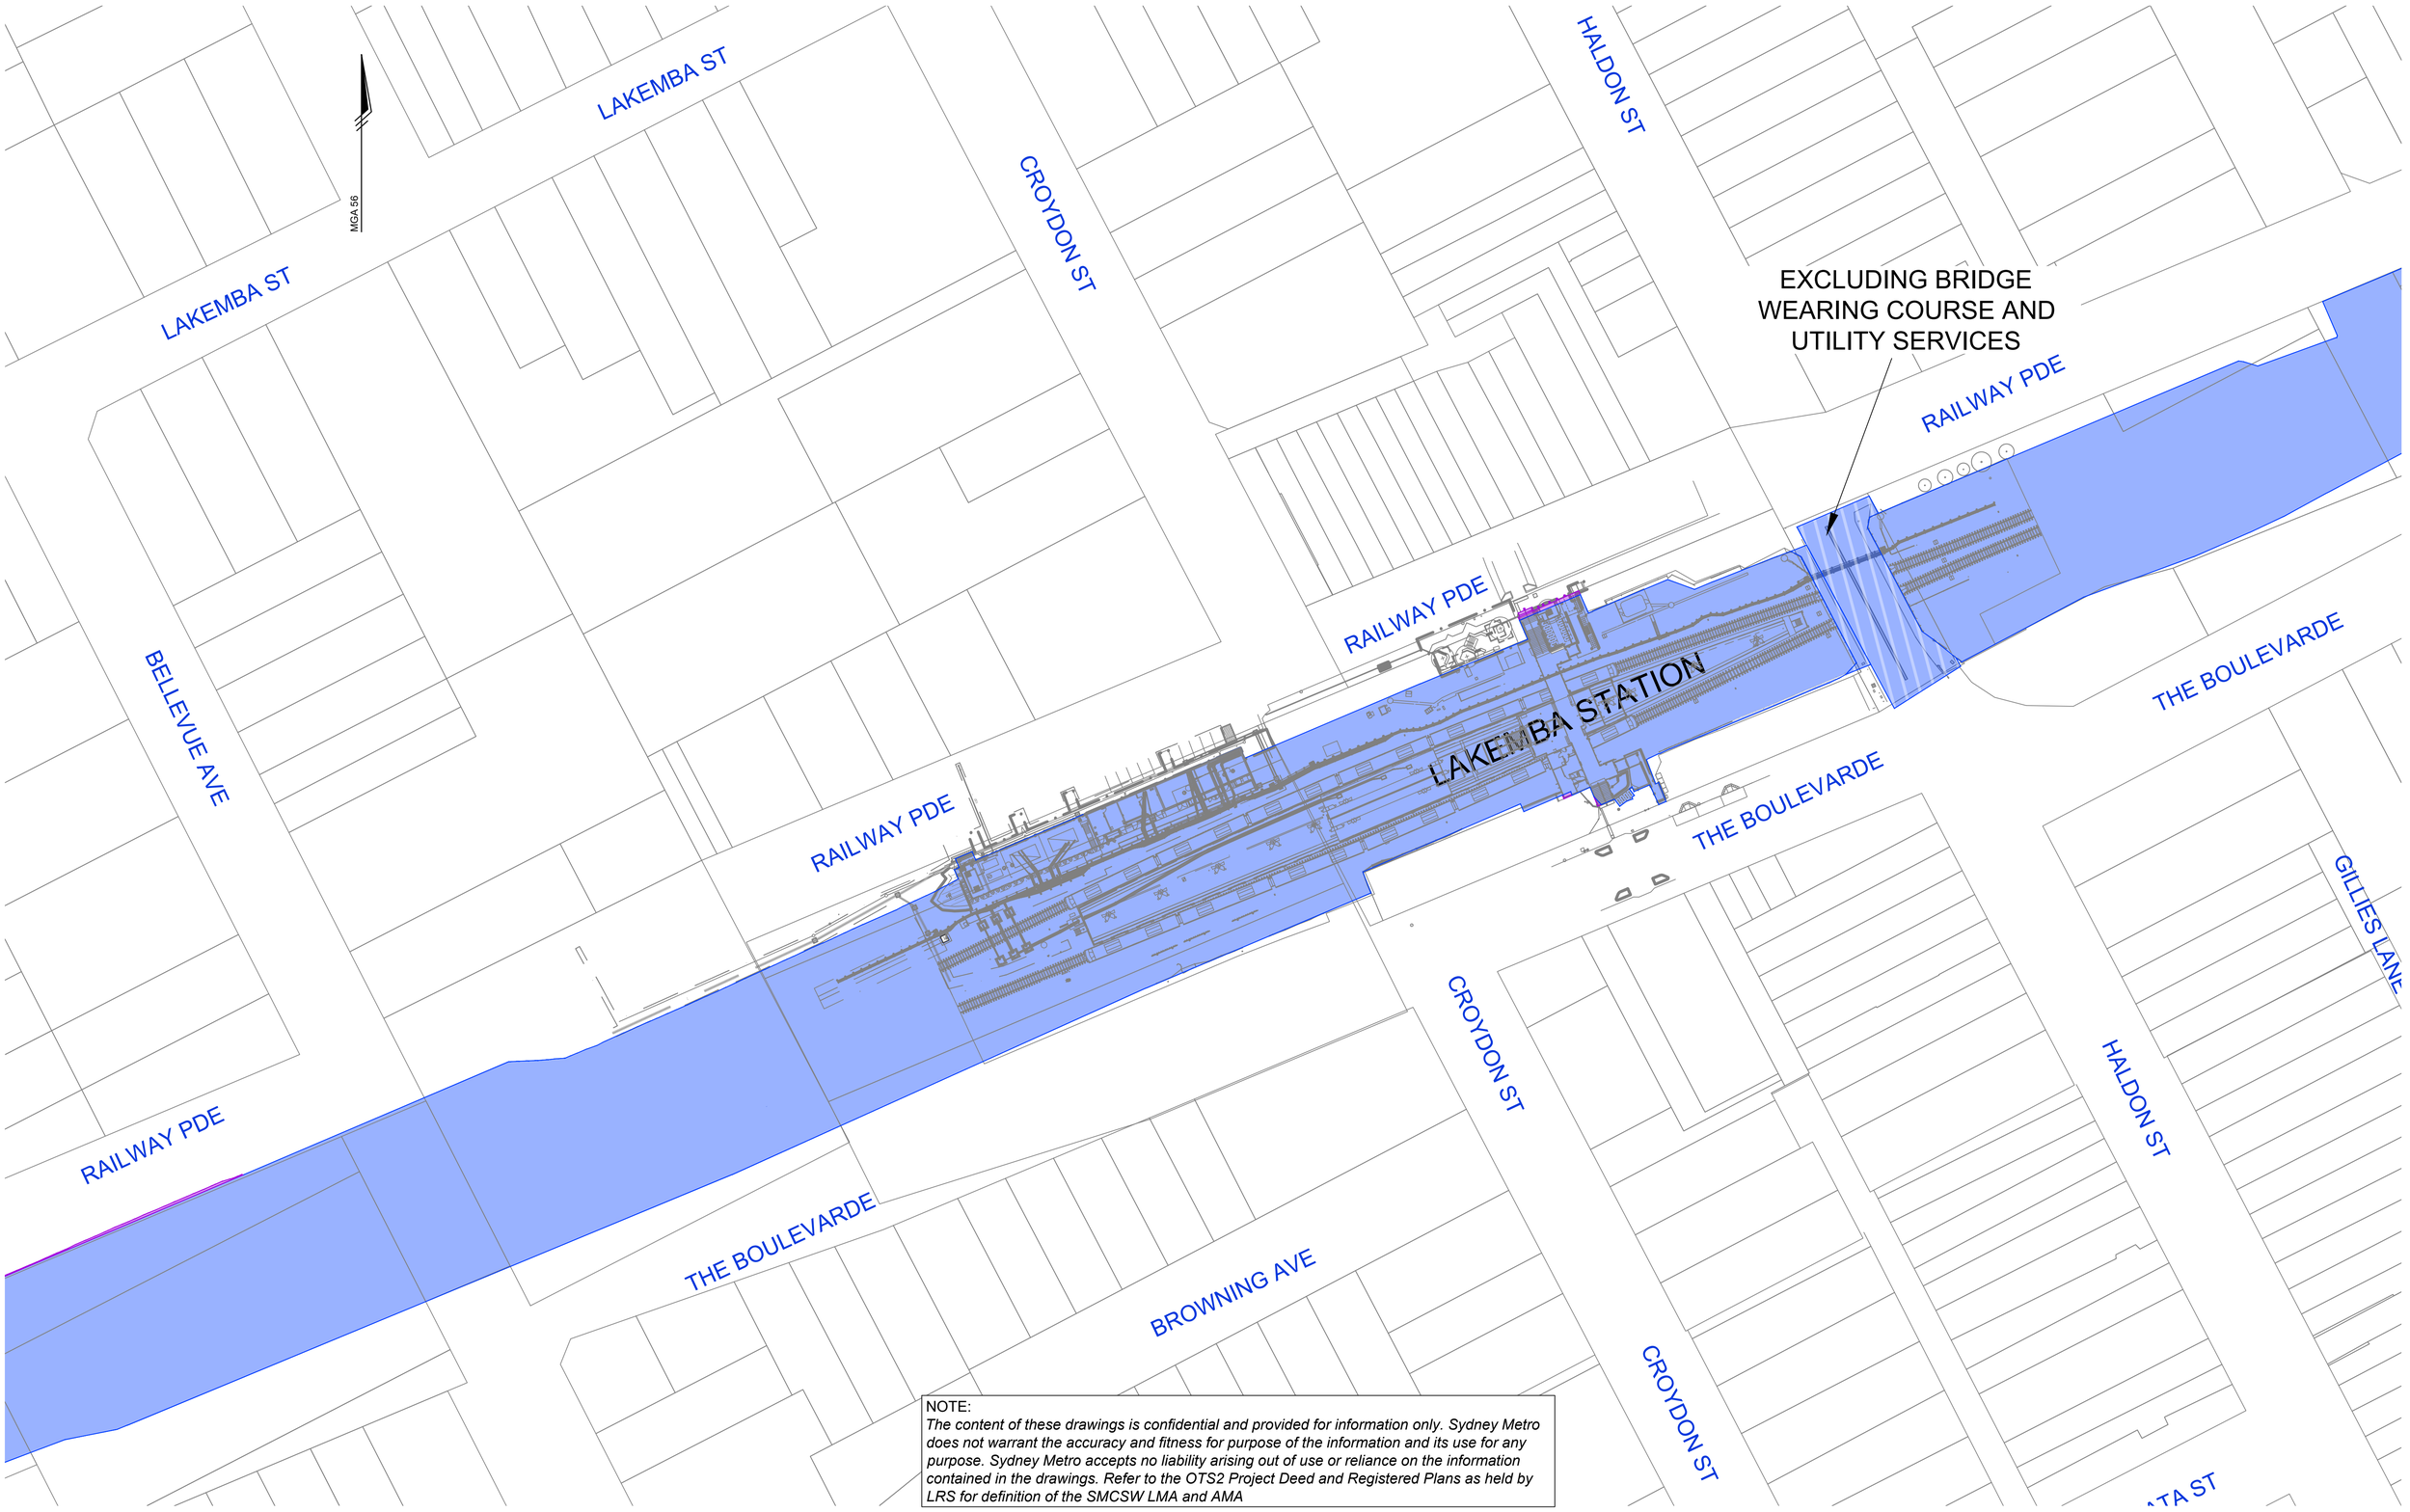

NOTE:
The content of these drawings is confidential and provided for information only. Sydney Metro does not warrant the accuracy and fitness for purpose of the information and its use for any purpose. Sydney Metro accepts no liability arising out of use or reliance on the information contained in the drawings. Refer to the OTS2 Project Deed and Registered Plans as held by LRS for definition of the SMCSW LMA and AMA

REVISIONS

No.	DATE	REVISION DETAILS	DRAWN	CHK	APP
4.0	10.01.2025	Various Amendments	HY	DAA	DAA
3.0	11.06.2024	Various Amendments	HY	MGL	MGL
2.0	04.06.2024	Various Amendments	HY	MGL	MGL
1.0	09.02.2024	Various Amendments	HY	MGL	MGL
0.1	15.12.2023	INITIAL VERSION	HY	MGL	MGL

HORIZ. SCALE: NOT TO SCALE @ A1
VERT. SCALE: @ A1
COORDINATES: MGA94
DATUM:
ORIGIN:
ORIGIN:

NOTES

- LICENCED MAINTENANCE AREA
- LICENCED MAINTENANCE AREA - SUBSURFACE STRATUM ONLY
- LICENSED MAINTENANCE AREA - AIRSPACE STRATUM ONLY
- ADDITIONAL MAINTAINED ASSETS
- ADDITIONAL MAINTAINED ASSETS - SUBSURFACE STRATUM ONLY

CLIENT: Z:\LOGOS\Sydney Metro NEW\Sydney_Metro.jpg

SURVEY:		DATE OF SURVEY:	
DRAWN:	HY	DATE OF PLAN:	20.12.2024
CHECKED:	DAA	DATE LAST SAVED:	12.06.2026
APPROVED:	DAA	DATE APPROVED:	20.12.2024

TITLE
SYDNEY METRO CITY & SOUTH WEST LICENCED MAINTENANCE AREA STAGE 2

DRAWING No AU213004670.061-SMCSW-LMA-4.0-SW Corridor.dwg


JOB No 4670.061
ISSUE 4.0
SHEET 44 OF 133 SHEETS
SIZE A1

COPYRIGHT: © RPS GROUP PLC
INFORMATION CONTAINED IN THIS DRAWING / FILE IS THE COPYRIGHT OF RPS GROUP PLC. COPYING OR USING THIS DATA IN WHOLE OR PART, IN ANY FORMAT, WITHOUT PERMISSION INFRINGES COPYRIGHT. © THIS DOCUMENT IN BOTH ELECTRONIC AND HARDCOPY FORMAT IS AND SHALL REMAIN THE PROPERTY OF RPS GROUP PLC. THE INFORMATION MAY ONLY BE USED FOR THE PURPOSE FOR WHICH IT WAS COMMISSIONED AND IN ACCORDANCE WITH THE TERMS OF ENGAGEMENT FOR THE COMMISSION, UNAUTHORISED USE OF THIS INFORMATION IN ANY FORM WHATSOEVER IS PROHIBITED.

RPS AAP CONSULTING PTY LTD (ABN 97 117 883 173)
LEVEL 13 420 GEORGE ST SYDNEY NSW 2000
T: 02 8270 8300 www.rpsgroup.com.au

THIS IS A COLOURED PLAN.
REPRODUCTION IN COLOUR ONLY.

D:\Work\AU213004670.061 - SMCSW LMA\AU213004670.061-SMCSW-LMA-4.0-SW Corridor.dwg 17.06.2026 2:46 PM

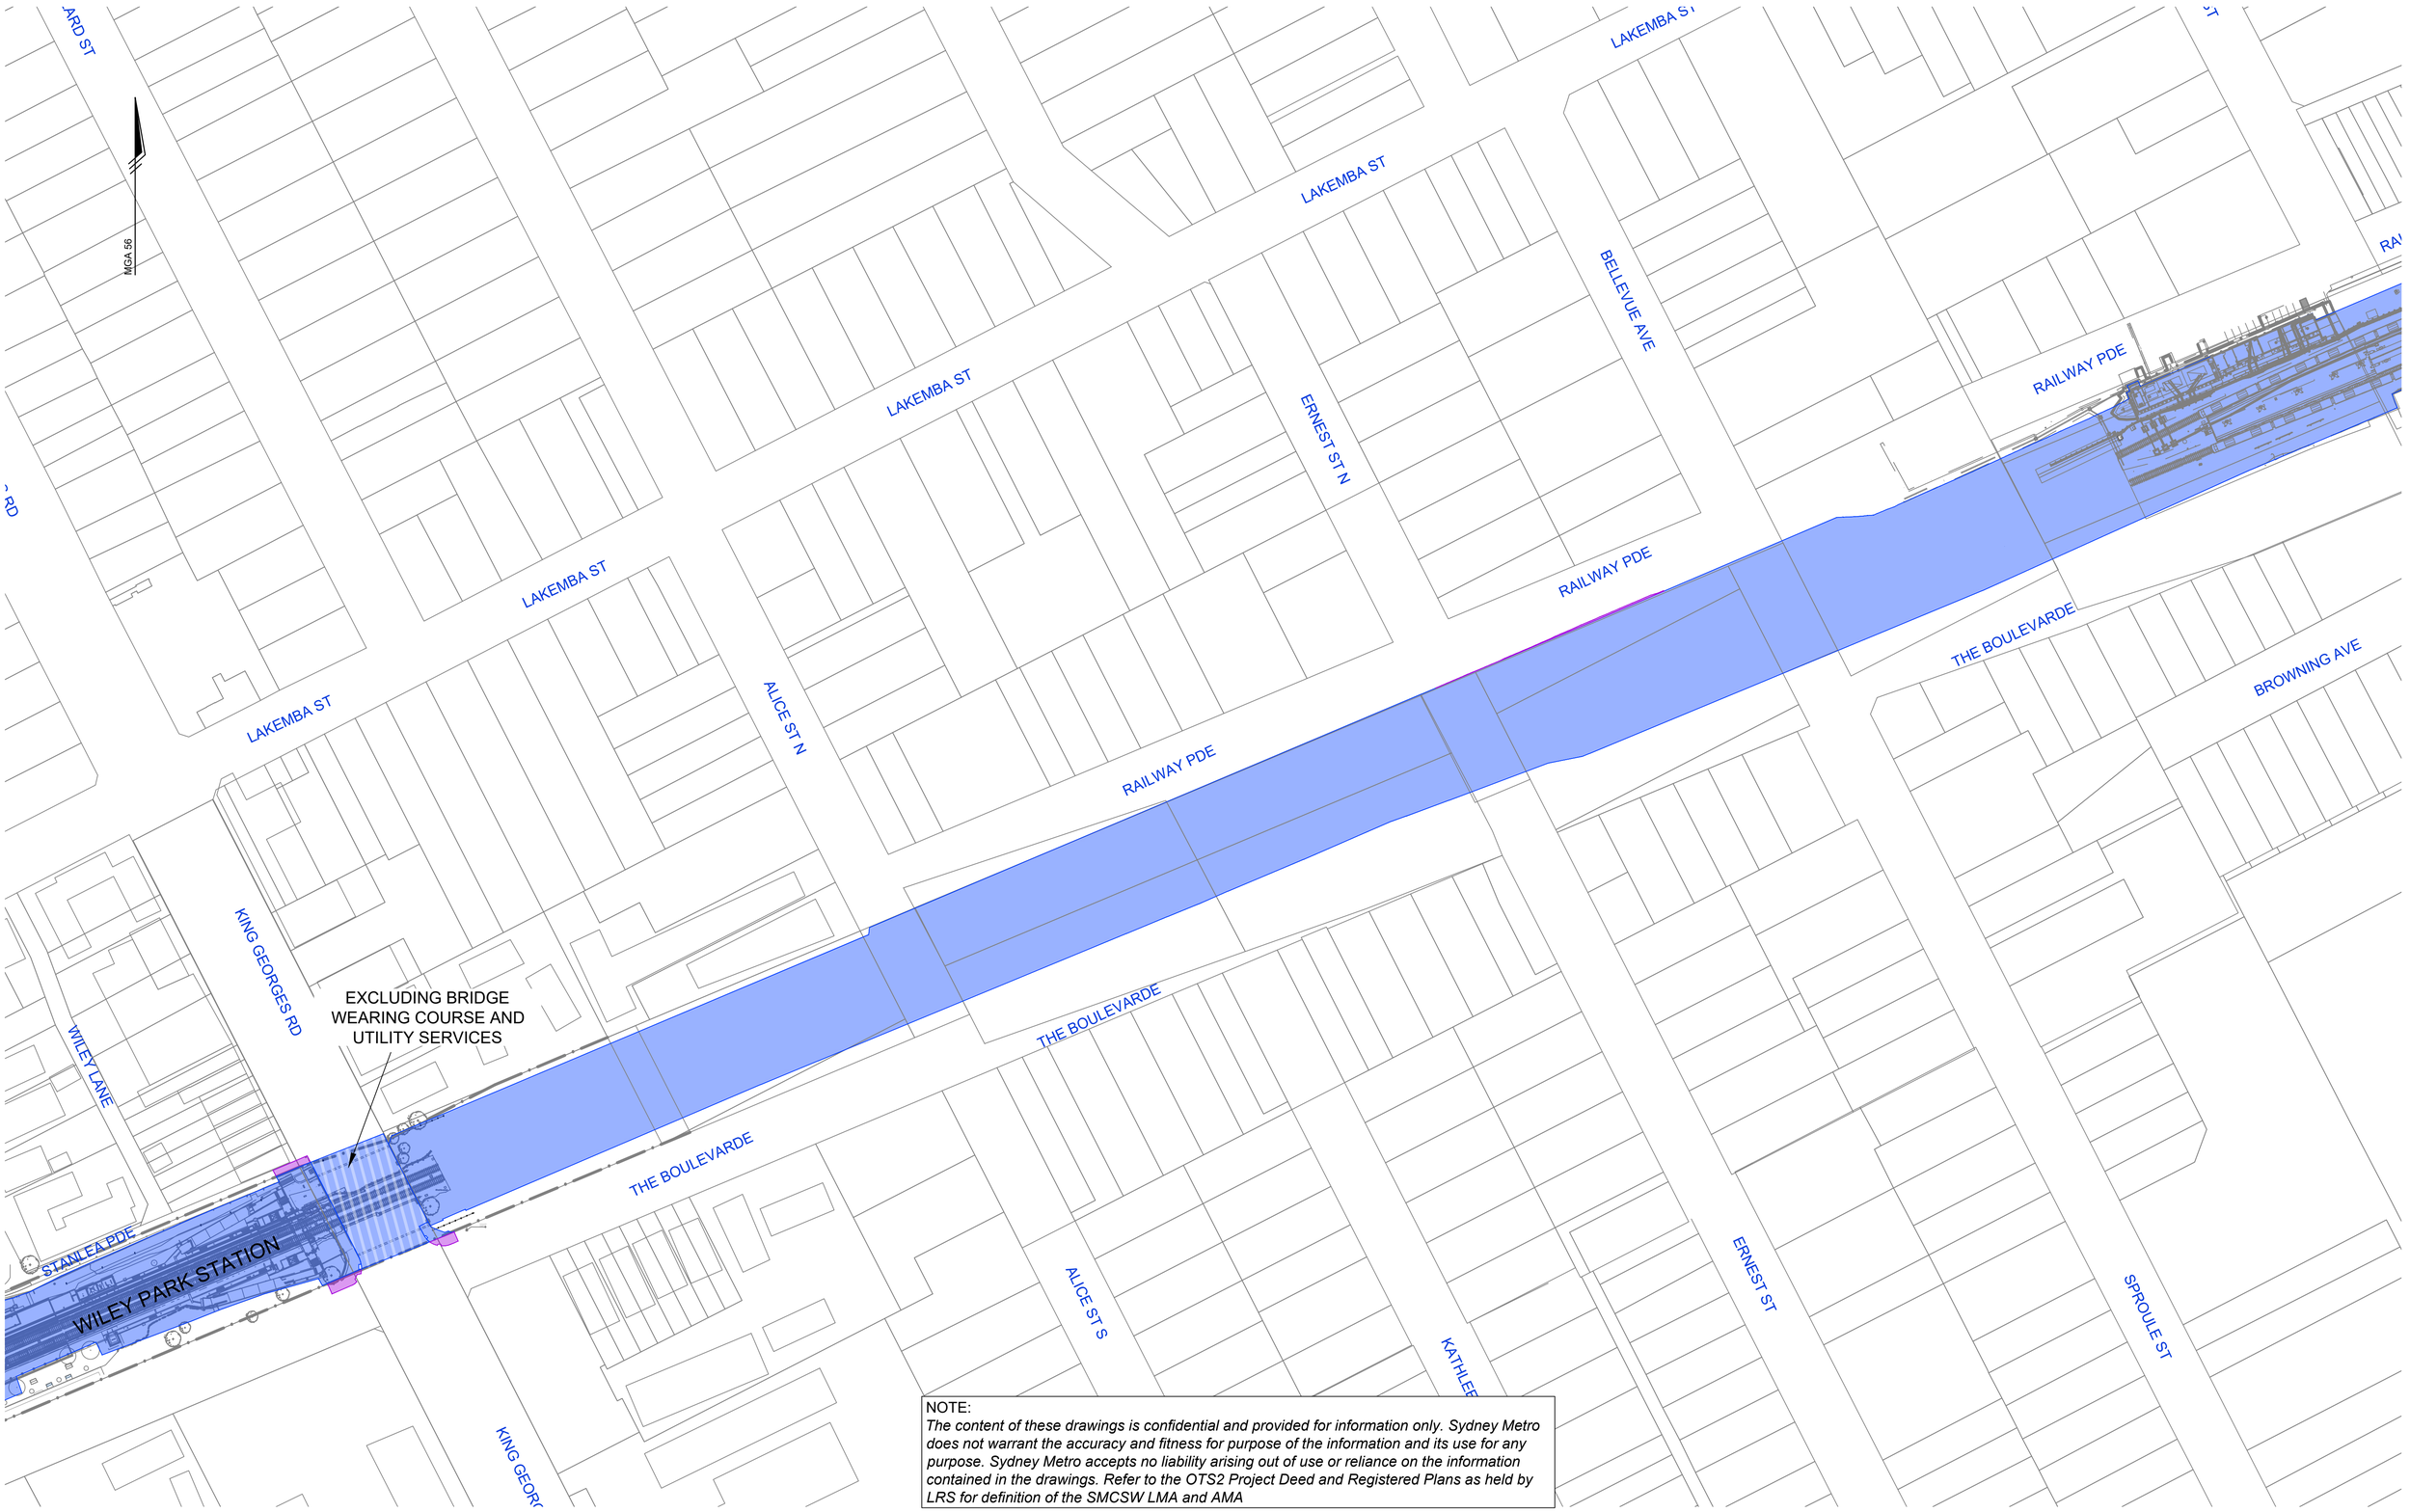

NOTE:
The content of these drawings is confidential and provided for information only. Sydney Metro does not warrant the accuracy and fitness for purpose of the information and its use for any purpose. Sydney Metro accepts no liability arising out of use or reliance on the information contained in the drawings. Refer to the OTS2 Project Deed and Registered Plans as held by LRS for definition of the SMCSW LMA and AMA

REVISIONS					
4.0	10.01.2025	Various Amendments	HY	DAA	DAA
3.0	11.06.2024	Various Amendments	HY	MGL	MGL
2.0	04.06.2024	Various Amendments	HY	MGL	MGL
1.0	09.02.2024	Various Amendments	HY	MGL	MGL
0.1	15.12.2023	INITIAL VERSION	HY	MGL	MGL
No.	DATE	REVISION DETAILS	DRAWN	CHK	APP

HORIZ. SCALE: NOT TO SCALE @ A1
VERT. SCALE: @ A1
COORDINATES: MGA94
DATUM:
ORIGIN:
ORIGIN:

NOTES

- LICENCED MAINTENANCE AREA
- LICENCED MAINTENANCE AREA - SUBSURFACE STRATUM ONLY
- LICENSED MAINTENANCE AREA - AIRSPACE STRATUM ONLY
- ADDITIONAL MAINTAINED ASSETS
- ADDITIONAL MAINTAINED ASSETS - SUBSURFACE STRATUM ONLY

CLIENT: Z:\LOGOS\Sydney Metro NEW\Sydney_Metro.jpg

SURVEY:		DATE OF SURVEY:	
DRAWN:	HY	DATE OF PLAN:	20.12.2024
CHECKED:	DAA	DATE LAST SAVED:	12.06.2026
APPROVED:	DAA	DATE APPROVED:	20.12.2024

TITLE: SYDNEY METRO CITY & SOUTH WEST LICENCED MAINTENANCE AREA STAGE 2

DRAWING No: AU213004670.061-SMCSW-LMA-4.0-SW Corridor.dwg


JOB No: 4670.061
ISSUE: 4.0
SHEET 45 OF 133 SHEETS
SIZE: A1

COPYRIGHT: © RPS GROUP PLC
INFORMATION CONTAINED IN THIS DRAWING / FILE IS THE COPYRIGHT OF RPS GROUP PLC. COPYING OR USING THIS DATA IN WHOLE OR PART, IN ANY FORMAT, WITHOUT PERMISSION INFRINGES COPYRIGHT. © THIS DOCUMENT IN BOTH ELECTRONIC AND HARDCOPY FORMAT IS AND SHALL REMAIN THE PROPERTY OF RPS GROUP PLC. THE INFORMATION MAY ONLY BE USED FOR THE PURPOSE FOR WHICH IT WAS COMMISSIONED AND IN ACCORDANCE WITH THE TERMS OF ENGAGEMENT FOR THE COMMISSION. UNAUTHORISED USE OF THIS INFORMATION IN ANY FORM WHATSOEVER IS PROHIBITED.

RPS AAP CONSULTING PTY LTD (ABN 97 117 883 173)
LEVEL 13 420 GEORGE ST SYDNEY NSW 2000
T: 02 8270 8300 www.rpsgroup.com.au

THIS IS A COLOURED PLAN.
REPRODUCTION IN COLOUR ONLY.

D:\Work\AU213004670.061 - SMCSW LMA\AU213004670.061-SMCSW-LMA-4.0-SW Corridor.dwg 17.06.2026 2:46 PM

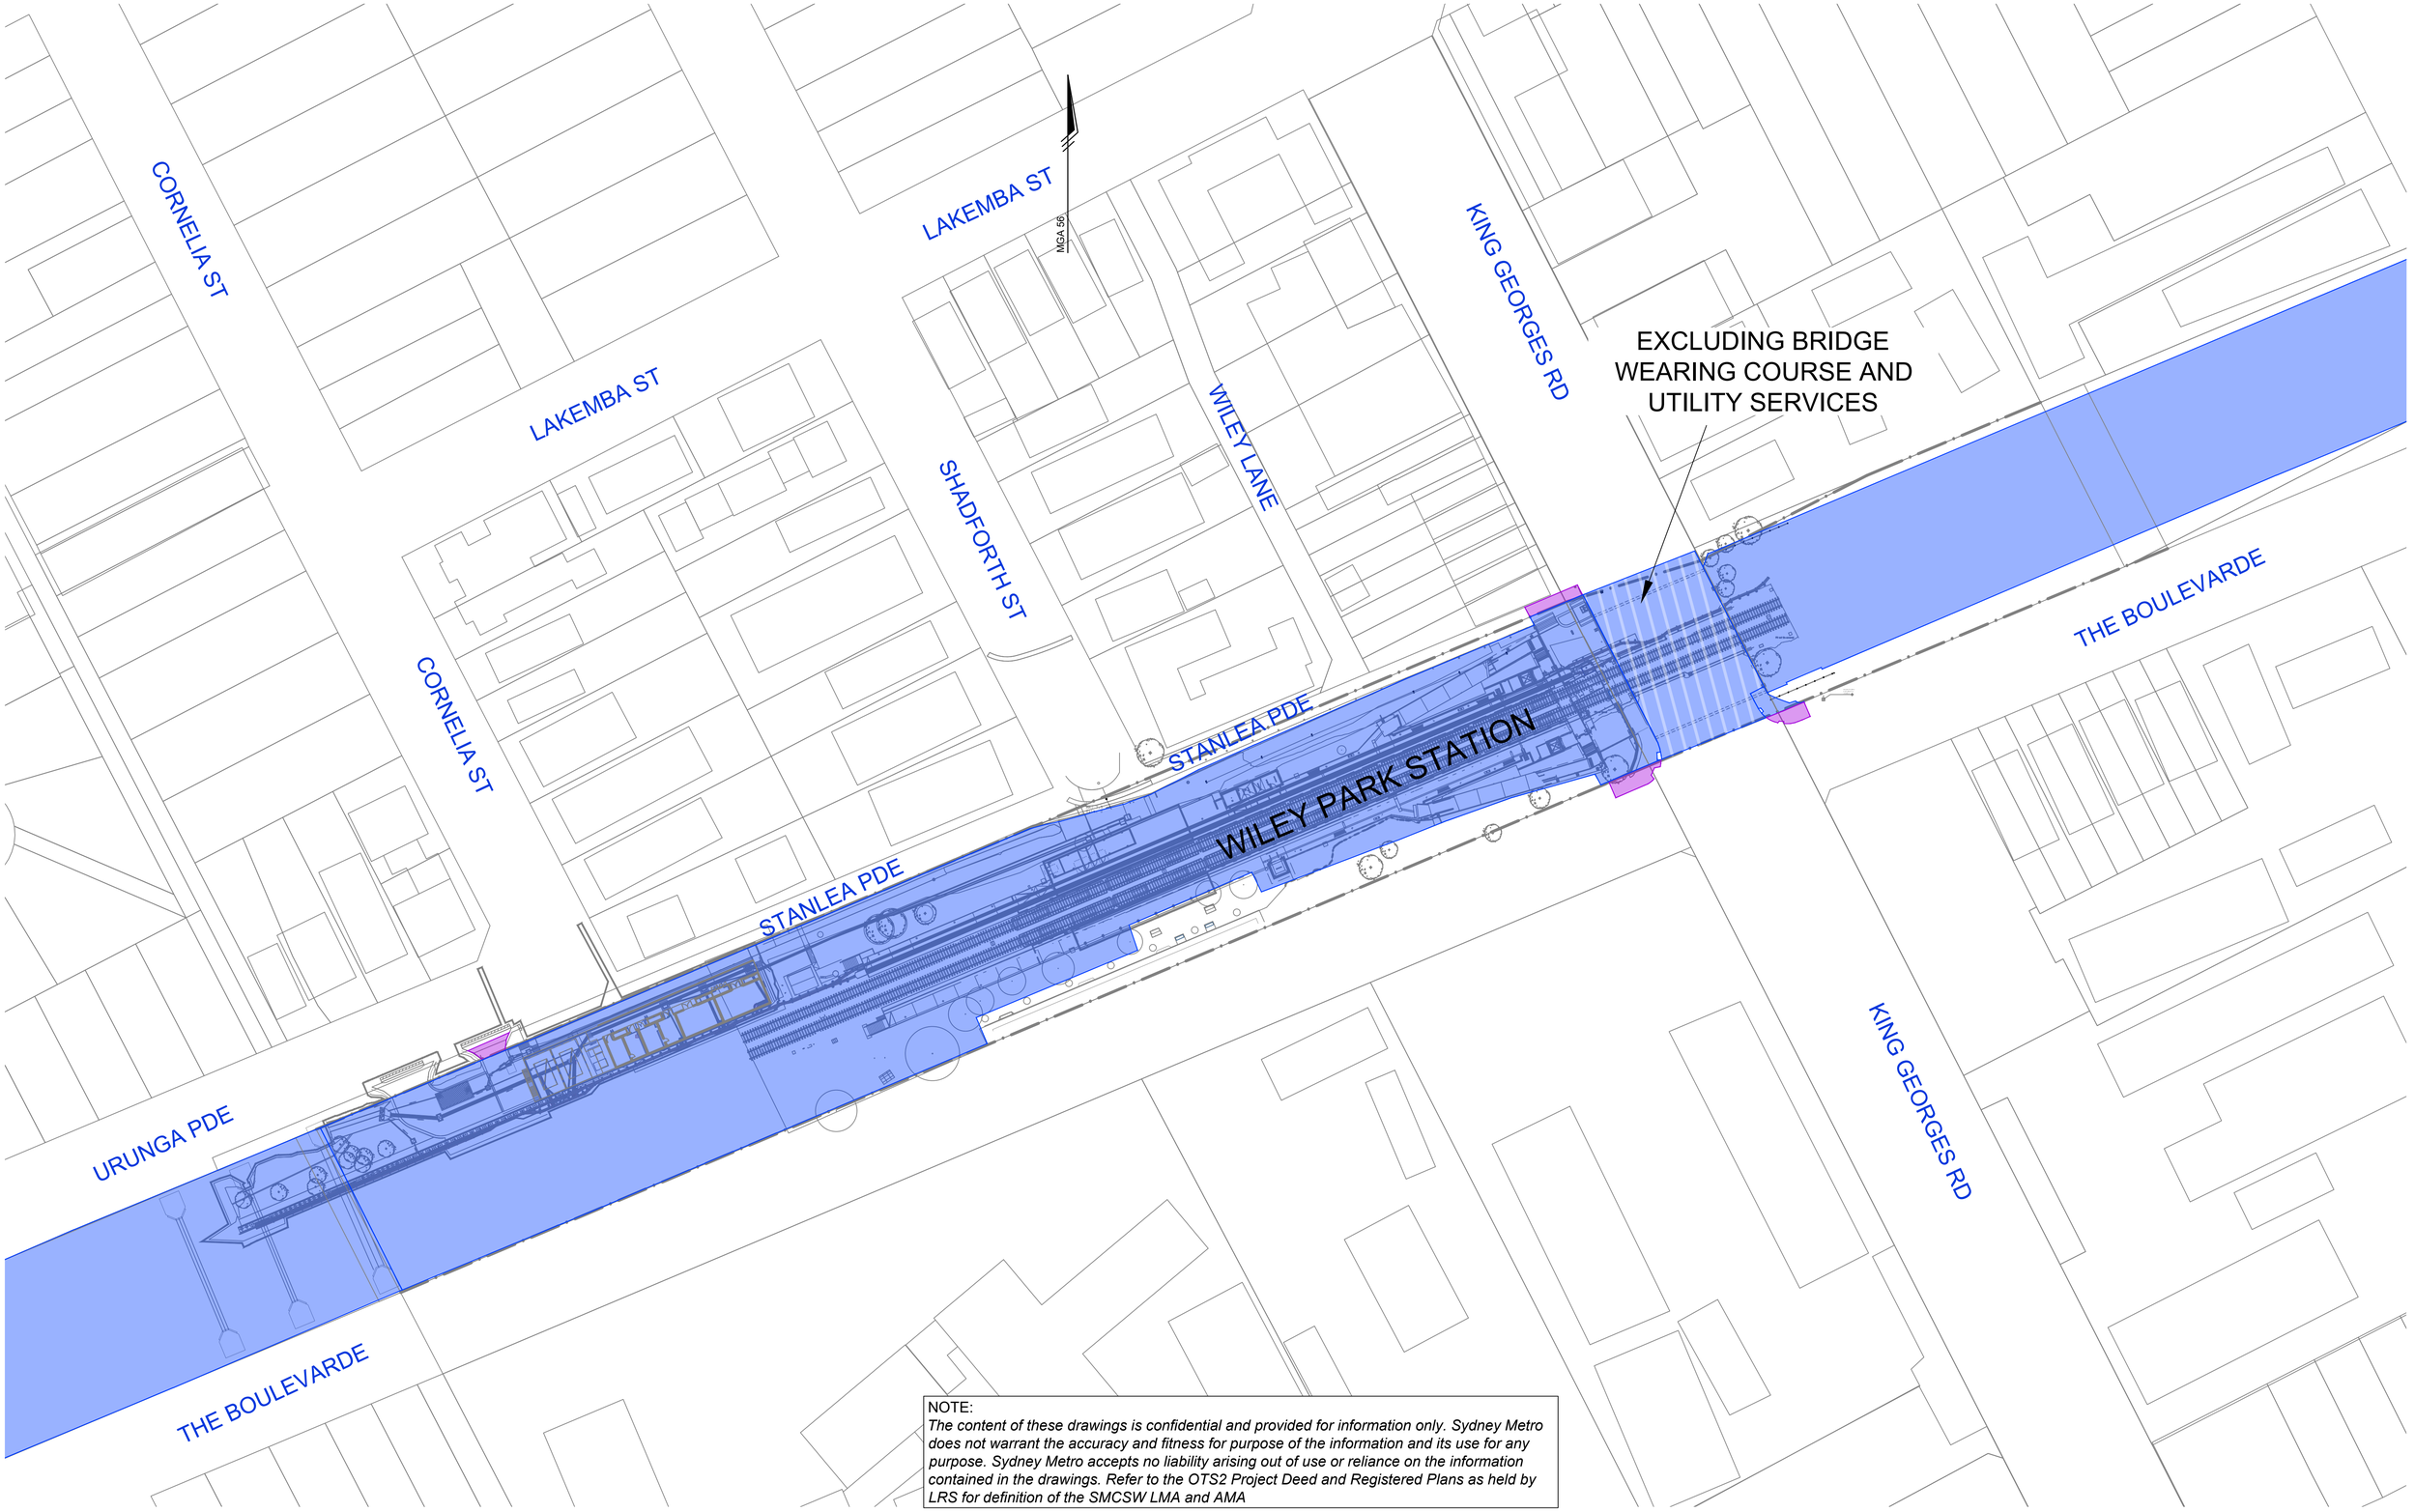

NOTE:
The content of these drawings is confidential and provided for information only. Sydney Metro does not warrant the accuracy and fitness for purpose of the information and its use for any purpose. Sydney Metro accepts no liability arising out of use or reliance on the information contained in the drawings. Refer to the OTS2 Project Deed and Registered Plans as held by LRS for definition of the SMCSW LMA and AMA

REVISIONS

No.	DATE	REVISION DETAILS	DRAWN	CHK	APP
4.0	10.01.2025	Various Amendments	HY	DAA	DAA
3.0	11.06.2024	Various Amendments	HY	MGL	MGL
2.0	04.06.2024	Various Amendments	HY	MGL	MGL
1.0	09.02.2024	Various Amendments	HY	MGL	MGL
0.1	15.12.2023	INITIAL VERSION	HY	MGL	MGL

HORIZ. SCALE: NOT TO SCALE @ A1
VERT. SCALE: @ A1
COORDINATES: MGA94
DATUM:
ORIGIN:
ORIGIN:

NOTES

- LICENCED MAINTENANCE AREA
- LICENCED MAINTENANCE AREA - SUBSURFACE STRATUM ONLY
- LICENSED MAINTENANCE AREA - AIRSPACE STRATUM ONLY
- ADDITIONAL MAINTAINED ASSETS
- ADDITIONAL MAINTAINED ASSETS - SUBSURFACE STRATUM ONLY

CLIENT: Z:\LOGOS\Sydney Metro NEW\Sydney_Metro.jpg

SURVEY:		DATE OF SURVEY:	
DRAWN:	HY	DATE OF PLAN:	20.12.2024
CHECKED:	DAA	DATE LAST SAVED:	12.06.2026
APPROVED:	DAA	DATE APPROVED:	20.12.2024

TITLE
SYDNEY METRO CITY & SOUTH WEST LICENCED MAINTENANCE AREA STAGE 2

DRAWING No AU213004670.061-SMCSW-LMA-4.0-SW Corridor.dwg

JOB No 4670.061
ISSUE 4.0
SHEET 46 OF 133 SHEETS
SIZE A1

COPYRIGHT: © RPS GROUP PLC
INFORMATION CONTAINED IN THIS DRAWING / FILE IS THE COPYRIGHT OF RPS GROUP PLC. COPYING OR USING THIS DATA IN WHOLE OR PART, IN ANY FORMAT, WITHOUT PERMISSION INFRINGES COPYRIGHT. © THIS DOCUMENT IN BOTH ELECTRONIC AND HARDCOPY FORMAT IS AND SHALL REMAIN THE PROPERTY OF RPS GROUP PLC. THE INFORMATION MAY ONLY BE USED FOR THE PURPOSE FOR WHICH IT WAS COMMISSIONED AND IN ACCORDANCE WITH THE TERMS OF ENGAGEMENT FOR THE COMMISSION. UNAUTHORISED USE OF THIS INFORMATION IN ANY FORM WHATSOEVER IS PROHIBITED.

RPS AAP CONSULTING PTY LTD (ABN 97 117 883 173)
LEVEL 13 420 GEORGE ST SYDNEY NSW 2000
T: 02 8270 8300 www.rpsgroup.com.au

THIS IS A COLOURED PLAN.
REPRODUCTION IN COLOUR ONLY.

D:\Work\AU213004670.061 - SMCSW LMA\AU213004670.061-SMCSW-LMA-4.0-SW Corridor.dwg 17.06.2026 2:46 PM



NOTE:
The content of these drawings is confidential and provided for information only. Sydney Metro does not warrant the accuracy and fitness for purpose of the information and its use for any purpose. Sydney Metro accepts no liability arising out of use or reliance on the information contained in the drawings. Refer to the OTS2 Project Deed and Registered Plans as held by LRS for definition of the SMCSW LMA and AMA

REVISIONS					
4.0	10.01.2025	Various Amendments	HY	DAA	DAA
3.0	11.06.2024	Various Amendments	HY	MGL	MGL
2.0	04.06.2024	Various Amendments	HY	MGL	MGL
1.0	09.02.2024	Various Amendments	HY	MGL	MGL
0.1	15.12.2023	INITIAL VERSION	HY	MGL	MGL
No.	DATE	REVISION DETAILS	DRAWN	CHK	APP

HORIZ. SCALE: NOT TO SCALE @ A1
VERT. SCALE: @ A1
COORDINATES: MGA94
DATUM:
ORIGIN:
ORIGIN:

NOTES

- LICENCED MAINTENANCE AREA
- LICENCED MAINTENANCE AREA - SUBSURFACE STRATUM ONLY
- LICENSED MAINTENANCE AREA - AIRSPACE STRATUM ONLY
- ADDITIONAL MAINTAINED ASSETS
- ADDITIONAL MAINTAINED ASSETS - SUBSURFACE STRATUM ONLY

CLIENT: 2:_0005\Sydney Metro NEW\Sydney_Metro.jpg

SURVEY:
DRAWN: HY
CHECKED: DAA
APPROVED: DAA
DATE OF SURVEY:
DATE OF PLAN: 20.12.2024
DATE LAST SAVED: 12.06.2026
DATE APPROVED: 20.12.2024

TITLE
SYDNEY METRO CITY & SOUTH WEST LICENCED MAINTENANCE AREA STAGE 2

DRAWING No AU213004670.061-SMCSW-LMA-4.0-SW Corridor.dwg

JOB No 4670.061
ISSUE 4.0
SHEET 47 OF 133 SHEETS
SIZE A1

COPYRIGHT: © RPS GROUP PLC
INFORMATION CONTAINED IN THIS DRAWING / FILE IS THE COPYRIGHT OF RPS GROUP PLC. COPYING OR USING THIS DATA IN WHOLE OR PART, IN ANY FORMAT, WITHOUT PERMISSION INFRINGES COPYRIGHT. © THIS DOCUMENT IN BOTH ELECTRONIC AND HARDCOPY FORMAT IS AND SHALL REMAIN THE PROPERTY OF RPS GROUP PLC. THE INFORMATION MAY ONLY BE USED FOR THE PURPOSE FOR WHICH IT WAS COMMISSIONED AND IN ACCORDANCE WITH THE TERMS OF ENGAGEMENT FOR THE COMMISSION, UNAUTHORISED USE OF THIS INFORMATION IN ANY FORM WHATSOEVER IS PROHIBITED.

RPS AAP CONSULTING PTY LTD (ABN 97 117 883 173)
LEVEL 13 420 GEORGE ST SYDNEY NSW 2000
T: 02 8270 8300 www.rpsgroup.com.au

THIS IS A COLOURED PLAN.
REPRODUCTION IN COLOUR ONLY.

D:\Work\AU213004670.061 - SMCSW LMA\AU213004670.061-SMCSW-LMA-4.0-SW Corridor.dwg 17.06.2026 2:46 PM

KELLY ST

QUINE LANE

KELLY ST

BREUST PL

EXCLUDING BRIDGE
WEARING COURSE AND
UTILITY SERVICES

HIGHCLERE AVE

PUNCHBOWL RD

PUNCHBOWL RD

MGA 56

RICKARD ST

DUDLEY ST

URUNGA PDE

URUNGA PDE

PUNCHBOWL
STATION

THE BOULEVARDE

PUNCHBOWL RD

THE BOULEVARDE

THE BOULEVARDE

THE BOULEVARDE

MATTHEWS ST

ARTHUR ST

TURNER LANE

ROSSMORE AV

BROAT

NOTE:
The content of these drawings is confidential and provided for information only. Sydney Metro does not warrant the accuracy and fitness for purpose of the information and its use for any purpose. Sydney Metro accepts no liability arising out of use or reliance on the information contained in the drawings. Refer to the OTS2 Project Deed and Registered Plans as held by LRS for definition of the SMCSW LMA and AMA

REVISIONS

No.	DATE	REVISION DETAILS	DRAWN	CHK	APP
4.0	10.01.2025	Various Amendments	HY	DAA	DAA
3.0	11.06.2024	Various Amendments	HY	MGL	MGL
2.0	04.06.2024	Various Amendments	HY	MGL	MGL
1.0	09.02.2024	Various Amendments	HY	MGL	MGL
0.1	15.12.2023	INITIAL VERSION	HY	MGL	MGL

HORIZ. SCALE: NOT TO SCALE @ A1
VERT. SCALE: @ A1
COORDINATES: MGA94
DATUM:
ORIGIN:
ORIGIN:

NOTES

- LICENCED MAINTENANCE AREA
- LICENCED MAINTENANCE AREA - SUBSURFACE STRATUM ONLY
- LICENSED MAINTENANCE AREA - AIRSPACE STRATUM ONLY
- ADDITIONAL MAINTAINED ASSETS
- ADDITIONAL MAINTAINED ASSETS - SUBSURFACE STRATUM ONLY

CLIENT: Z:\J0005\Sydney Metro NEW\Sydney_Metro.jpg

SURVEY:
DRAWN: HY
CHECKED: DAA
APPROVED: DAA

DATE OF SURVEY:
DATE OF PLAN: 20.12.2024
DATE LAST SAVED: 12.06.2026
DATE APPROVED: 20.12.2024

TITLE
SYDNEY METRO CITY & SOUTH WEST LICENCED MAINTENANCE AREA STAGE 2

DRAWING No: AU213004670.061-SMCSW-LMA-4.0-SW Corridor.dwg


JOB No: 4670.061
ISSUE: 4.0
SHEET 48 OF 133 SHEETS
SIZE: A1

COPYRIGHT. © RPS GROUP PLC.
INFORMATION CONTAINED IN THIS DRAWING / FILE IS THE COPYRIGHT OF RPS GROUP PLC. COPYING OR USING THIS DATA IN WHOLE OR PART, IN ANY FORMAT, WITHOUT PERMISSION INFRINGES COPYRIGHT. © THIS DOCUMENT IN BOTH ELECTRONIC AND HARDCOPY FORMAT IS AND SHALL REMAIN THE PROPERTY OF RPS GROUP PLC. THE INFORMATION MAY ONLY BE USED FOR THE PURPOSE FOR WHICH IT WAS COMMISSIONED AND IN ACCORDANCE WITH THE TERMS OF ENGAGEMENT FOR THE COMMISSION, UNAUTHORISED USE OF THIS INFORMATION IN ANY FORM WHATSOEVER IS PROHIBITED.

RPS AAP CONSULTING PTY LTD (ABN 97 117 883 173)
LEVEL 13 420 GEORGE ST SYDNEY NSW 2000
T: 02 8270 8300 www.rpsgroup.com.au

THIS IS A COLOURED PLAN.
REPRODUCTION IN COLOUR ONLY.

D:\Work\AU213004670.061 - SMCSW LMA\AU213004670.061-SMCSW-LMA-4.0-SW Corridor.dwg 17.06.2026 2:47 PM

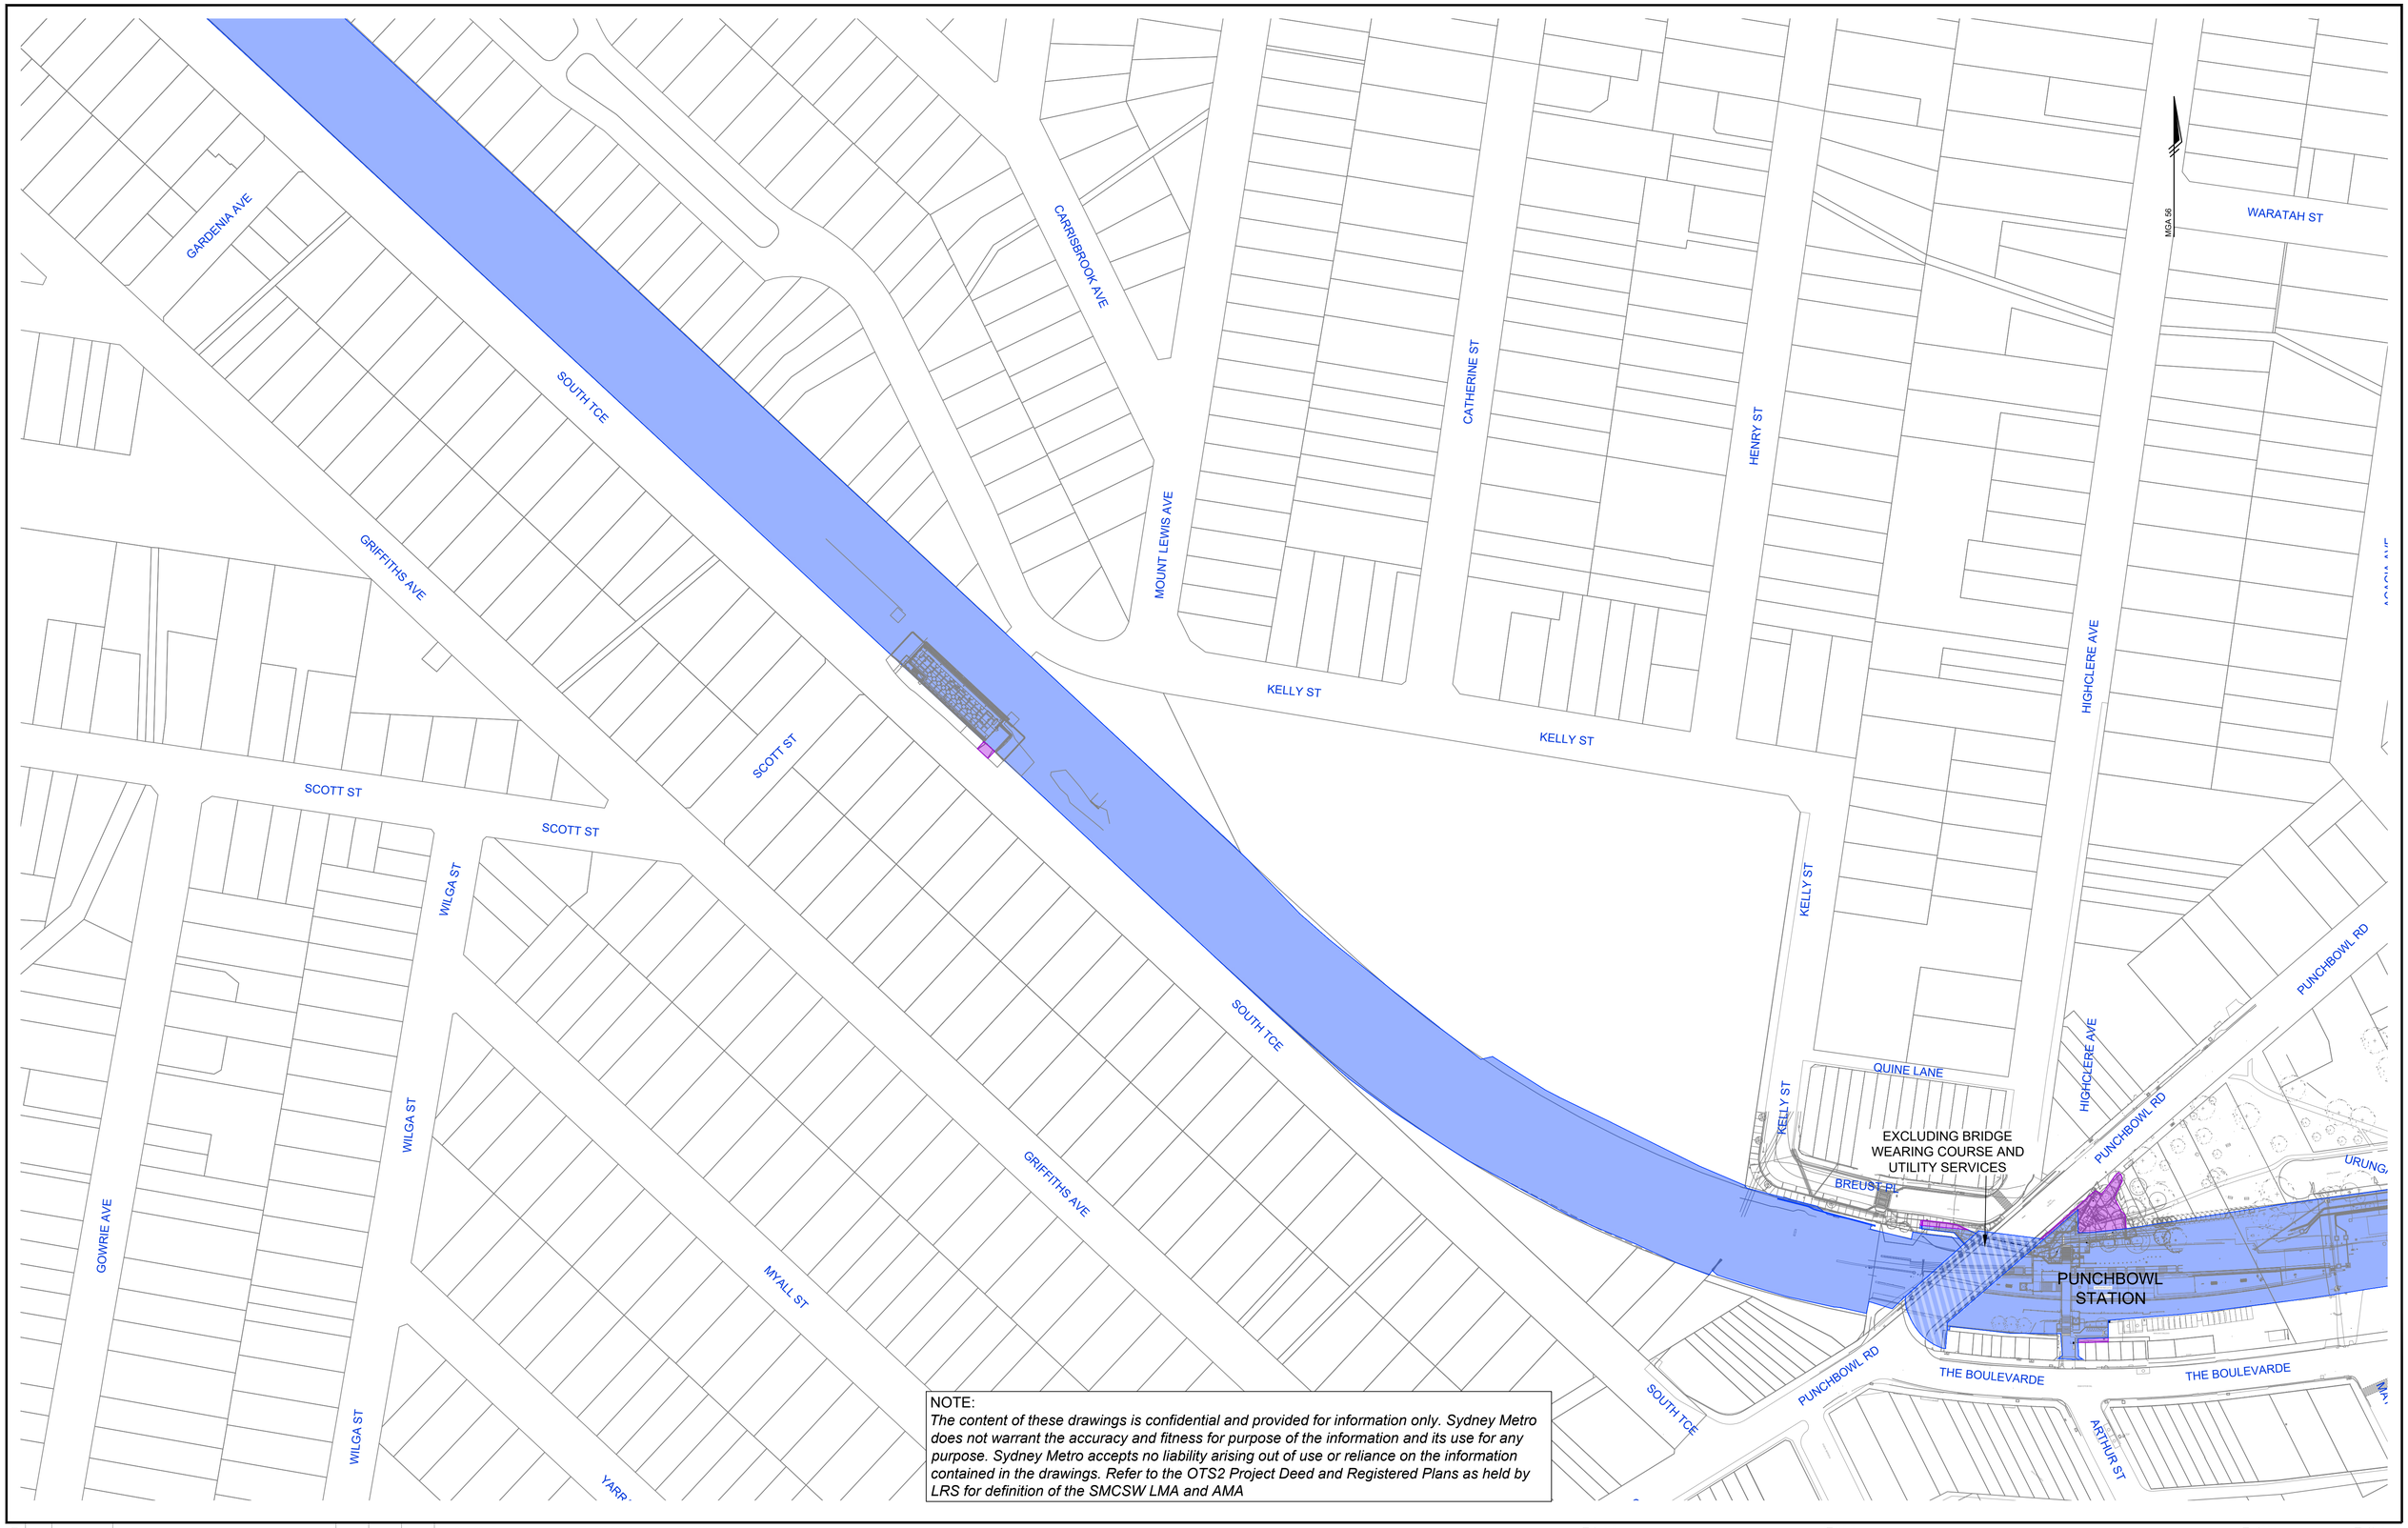

NOTE:
The content of these drawings is confidential and provided for information only. Sydney Metro does not warrant the accuracy and fitness for purpose of the information and its use for any purpose. Sydney Metro accepts no liability arising out of use or reliance on the information contained in the drawings. Refer to the OTS2 Project Deed and Registered Plans as held by LRS for definition of the SMCSW LMA and AMA

REVISIONS						
4.0	10.01.2025	Various Amendments	HY	DAA	DAA
3.0	11.06.2024	Various Amendments	HY	MGL	MGL
2.0	04.06.2024	Various Amendments	HY	MGL	MGL
1.0	09.02.2024	Various Amendments	HY	MGL	MGL
0.1	15.12.2023	INITIAL VERSION	HY	MGL	MGL
No.	DATE	REVISION DETAILS	DRAWN	CHK	APP

HORIZ. SCALE: NOT TO SCALE @ A1
VERT. SCALE: @ A1
COORDINATES: MGA94
DATUM:
ORIGIN:
ORIGIN:

NOTES

- LICENCED MAINTENANCE AREA
- LICENCED MAINTENANCE AREA - SUBSURFACE STRATUM ONLY
- LICENSED MAINTENANCE AREA - AIRSPACE STRATUM ONLY
- ADDITIONAL MAINTAINED ASSETS
- ADDITIONAL MAINTAINED ASSETS - SUBSURFACE STRATUM ONLY

CLIENT: Z:_GOOS\Sydney Metro NEW\Sydney_Metro.jpg

SURVEY:		DATE OF SURVEY:	
DRAWN:	HY	DATE OF PLAN:	20.12.2024
CHECKED:	DAA	DATE LAST SAVED:	12.06.2026
APPROVED:	DAA	DATE APPROVED:	20.12.2024

TITLE
SYDNEY METRO CITY & SOUTH WEST LICENCED MAINTENANCE AREA STAGE 2

DRAWING No: AU213004670.061-SMCSW-LMA-4.0-SW Corridor.dwg

JOB No: 4670.061
ISSUE: 4.0
SHEET 49 OF 133 SHEETS
SIZE: A1

COPYRIGHT: © RPS GROUP PLC.
INFORMATION CONTAINED IN THIS DRAWING / FILE IS THE COPYRIGHT OF RPS GROUP PLC. COPYING OR USING THIS DATA IN WHOLE OR PART, IN ANY FORMAT, WITHOUT PERMISSION INFRINGES COPYRIGHT. © THIS DOCUMENT IN BOTH ELECTRONIC AND HARDCOPY FORMAT IS AND SHALL REMAIN THE PROPERTY OF RPS GROUP PLC. THE INFORMATION MAY ONLY BE USED FOR THE PURPOSE FOR WHICH IT WAS COMMISSIONED AND IN ACCORDANCE WITH THE TERMS OF ENGAGEMENT FOR THE COMMISSION. UNAUTHORISED USE OF THIS INFORMATION IN ANY FORM WHATSOEVER IS PROHIBITED.

RPS AAP CONSULTING PTY LTD (ABN 97 117 883 173)
LEVEL 13 420 GEORGE ST SYDNEY NSW 2000
T: 02 8270 8300 www.rpsgroup.com.au

THIS IS A COLOURED PLAN.
REPRODUCTION IN COLOUR ONLY.

D:\Work\AU213004670.061 - SMCSW LMA\AU213004670.061-SMCSW-LMA-4.0-SW Corridor.dwg 17.06.2026 2:47 PM

EXCLUDING BRIDGE DECK, SUPPORT STRUCTURES, WEARING COURSE AND UTILITY SERVICES

NORTH TCE

NORTH TCE

SOUTH TCE

WATTLE ST

HILLCREST AVE

PRAIRIE VALE RD

PRAIRIE VALE RD

FRANK ST

MGA 56

FRANK ST

WATTLE ST

WATTLE ST

SOUTH TCE

STACEY ST

STACEY ST

EAST TCE

CARNATION AVE

STACEY ST

STACEY ST

GRIFFITHS AVE

SOUTH TCE

STANSFIELD AVE

CROSS ST

GARDENIA AVE

GARDENIA AVE

GARDENIA AVE

STANLEY ST

SALVIA AVE

NOTE:
The content of these drawings is confidential and provided for information only. Sydney Metro does not warrant the accuracy and fitness for purpose of the information and its use for any purpose. Sydney Metro accepts no liability arising out of use or reliance on the information contained in the drawings. Refer to the OTS2 Project Deed and Registered Plans as held by LRS for definition of the SMCSW LMA and AMA

REVISIONS

No.	DATE	REVISION DETAILS	DRAWN	CHK	APP
4.0	10.01.2025	Various Amendments	HY	DAA	DAA
3.0	11.06.2024	Various Amendments	HY	MGL	MGL
2.0	04.06.2024	Various Amendments	HY	MGL	MGL
1.0	09.02.2024	Various Amendments	HY	MGL	MGL
0.1	15.12.2023	INITIAL VERSION	HY	MGL	MGL

HORIZ. SCALE: NOT TO SCALE @ A1
VERT. SCALE: @ A1
COORDINATES: MGA94
DATUM:
ORIGIN:
ORIGIN:

NOTES

- LICENCED MAINTENANCE AREA
- LICENCED MAINTENANCE AREA - SUBSURFACE STRATUM ONLY
- LICENSED MAINTENANCE AREA - AIRSPACE STRATUM ONLY
- ADDITIONAL MAINTAINED ASSETS
- ADDITIONAL MAINTAINED ASSETS - SUBSURFACE STRATUM ONLY

CLIENT: Z:\LOGOS\Sydney Metro NEW\Sydney_Metro.jpg

SURVEY:
DRAWN: HY
CHECKED: DAA
APPROVED: DAA
DATE OF SURVEY:
DATE OF PLAN: 20.12.2024
DATE LAST SAVED: 12.06.2026
DATE APPROVED: 20.12.2024

TITLE
SYDNEY METRO CITY & SOUTH WEST LICENCED MAINTENANCE AREA STAGE 2

DRAWING No: AU213004670.061-SMCSW-LMA-4.0-SW Corridor.dwg


JOB No: 4670.061
ISSUE: 4.0
SHEET 50 OF 133 SHEETS
SIZE: A1

COPYRIGHT: © RPS GROUP PLC
INFORMATION CONTAINED IN THIS DRAWING / FILE IS THE COPYRIGHT OF RPS GROUP PLC. COPYING OR USING THIS DATA IN WHOLE OR PART, IN ANY FORMAT, WITHOUT PERMISSION INFRINGES COPYRIGHT. © THIS DOCUMENT IN BOTH ELECTRONIC AND HARDCOPY FORMAT IS AND SHALL REMAIN THE PROPERTY OF RPS GROUP PLC. THE INFORMATION MAY ONLY BE USED FOR THE PURPOSE FOR WHICH IT WAS COMMISSIONED AND IN ACCORDANCE WITH THE TERMS OF ENGAGEMENT FOR THE COMMISSION. UNAUTHORISED USE OF THIS INFORMATION IN ANY FORM WHATSOEVER IS PROHIBITED.

RPS AAP CONSULTING PTY LTD (ABN 97 117 883 173)
LEVEL 13 420 GEORGE ST SYDNEY NSW 2000
T: 02 8270 8300 www.rpsgroup.com.au

THIS IS A COLOURED PLAN.
REPRODUCTION IN COLOUR ONLY.

D:\Work\AU213004670.061 - SMCSW LMA\AU213004670.061-SMCSW-LMA-4.0-SW Corridor.dwg 17.06.2026 2:47 PM

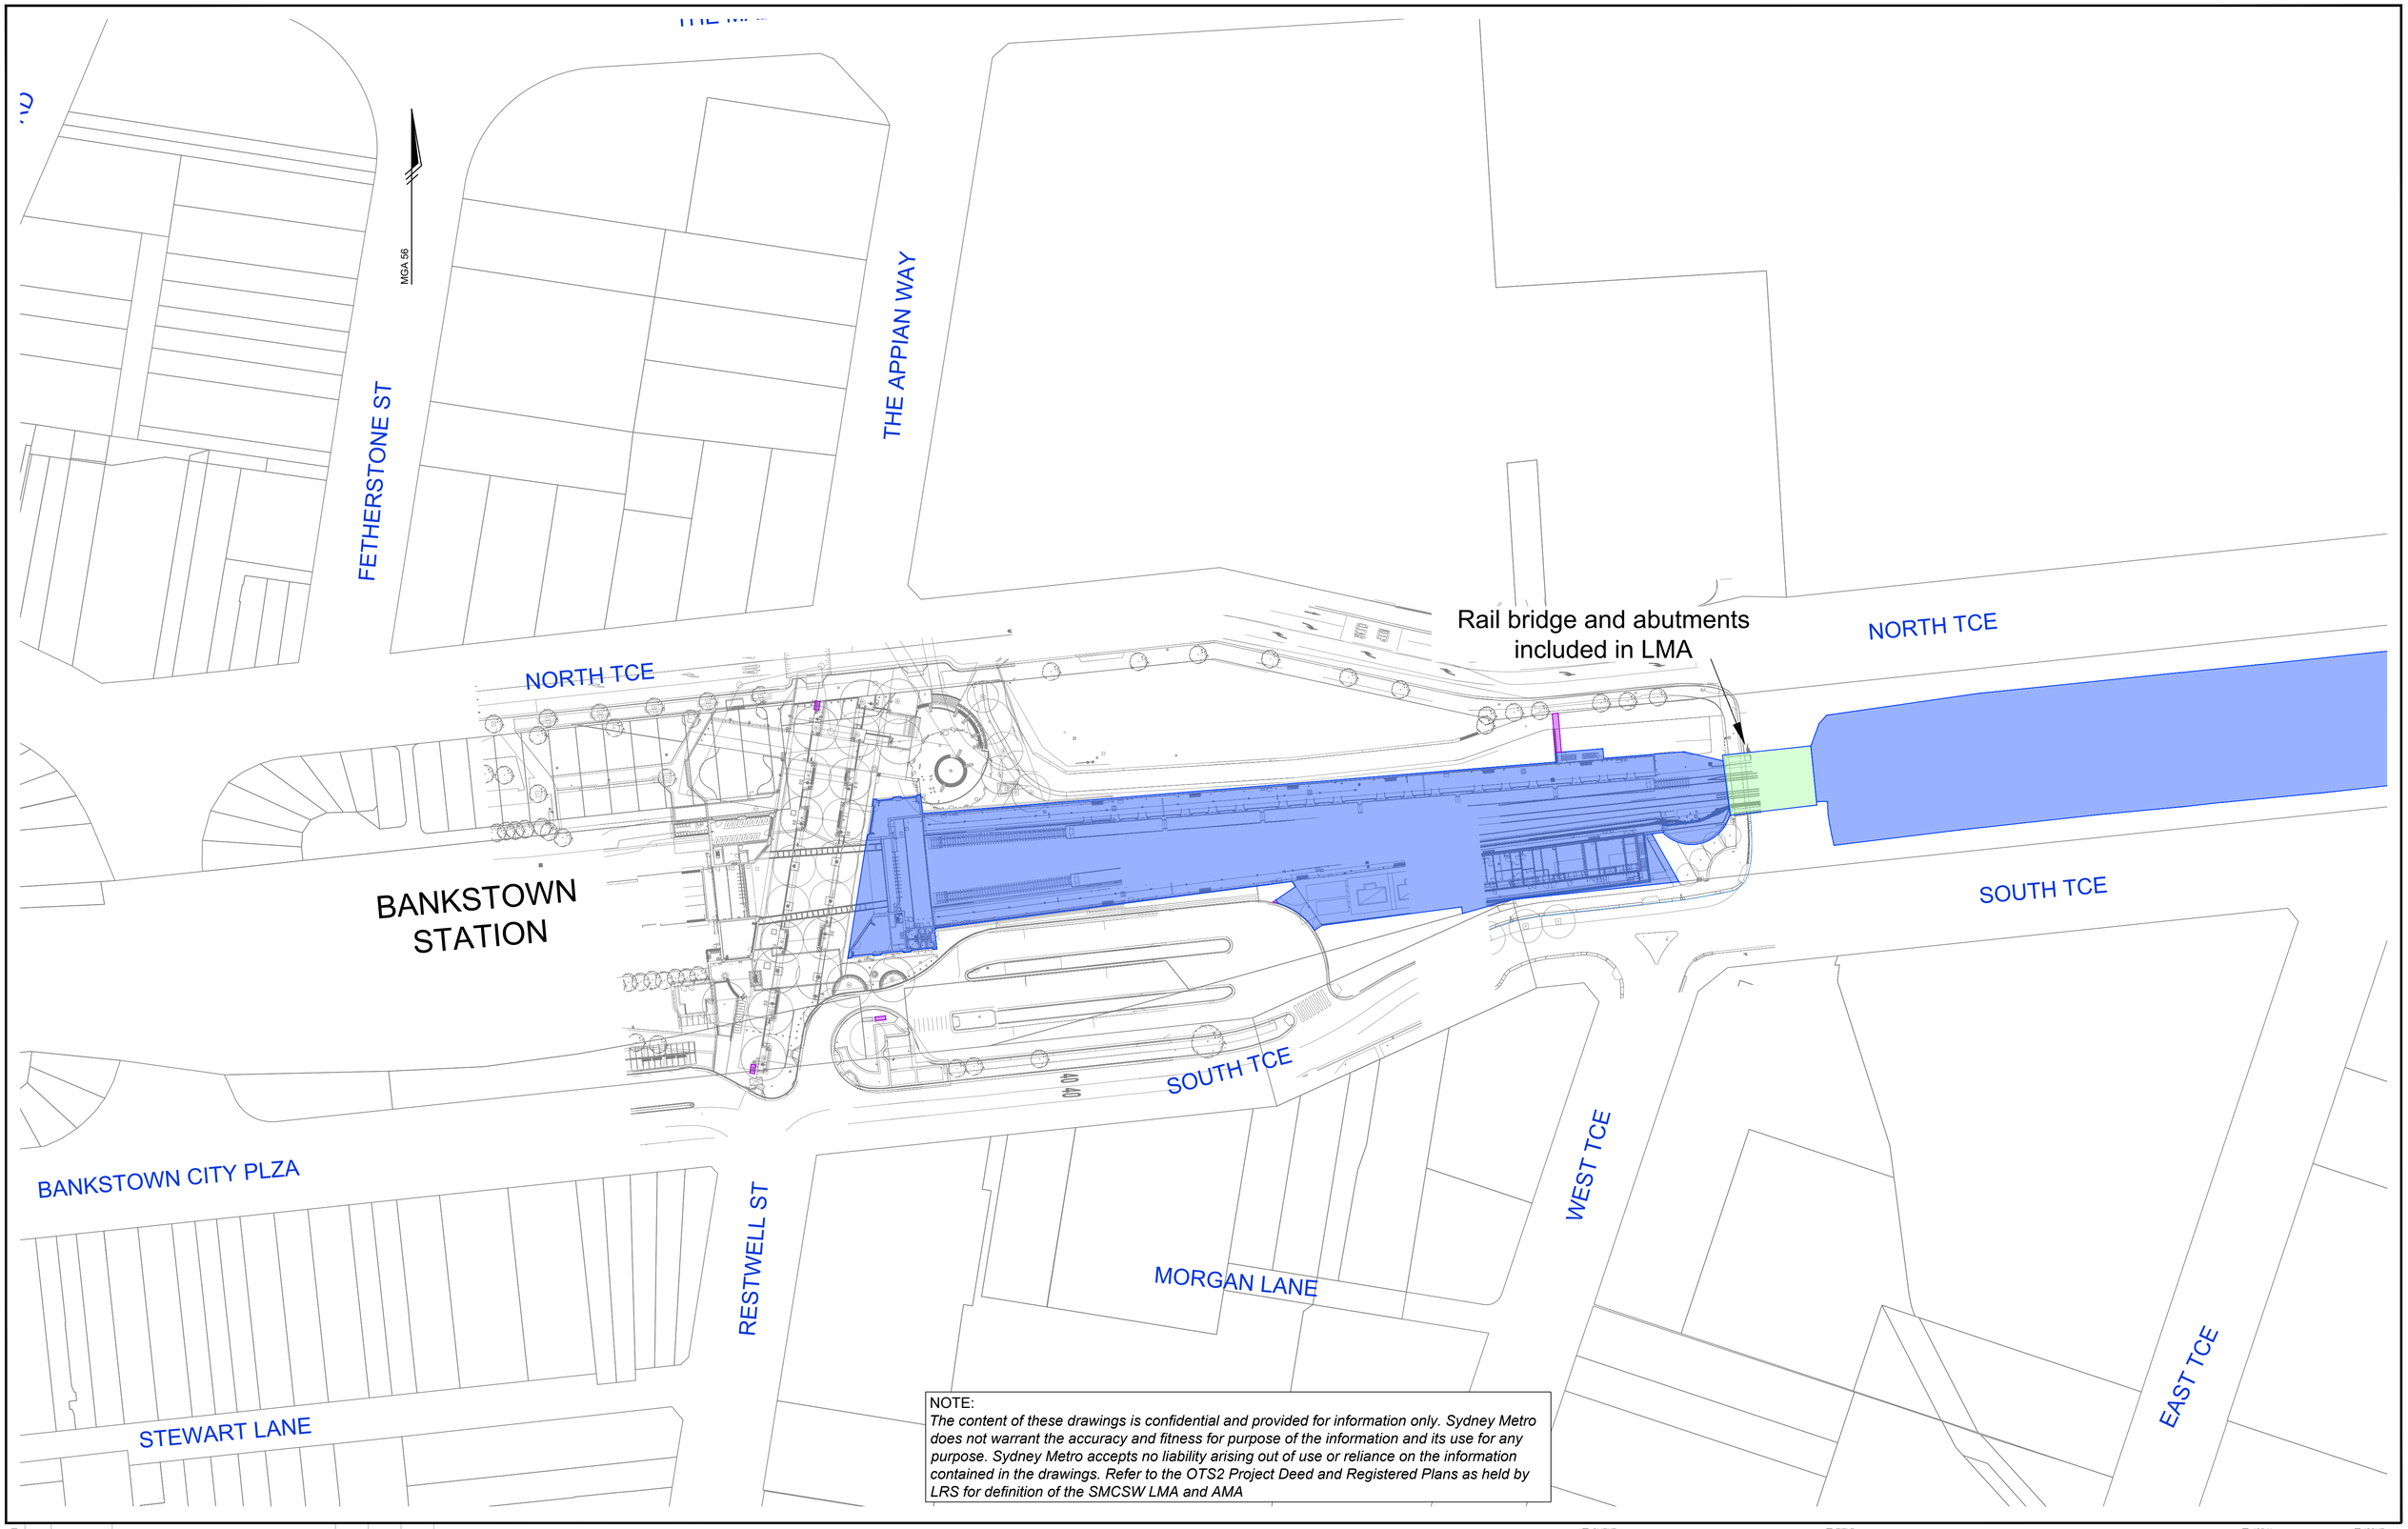

NOTE:
The content of these drawings is confidential and provided for information only. Sydney Metro does not warrant the accuracy and fitness for purpose of the information and its use for any purpose. Sydney Metro accepts no liability arising out of use or reliance on the information contained in the drawings. Refer to the OTS2 Project Deed and Registered Plans as held by LRS for definition of the SMCSW LMA and AMA

REVISIONS					
4.0	10.01.2025	Various Amendments	HY	DAA	DAA
3.0	11.06.2024	Various Amendments	HY	MGL	MGL
2.0	04.06.2024	Various Amendments	HY	MGL	MGL
1.0	09.02.2024	Various Amendments	HY	MGL	MGL
0.1	15.12.2023	INITIAL VERSION	HY	MGL	MGL
No.	DATE	REVISION DETAILS	DRAWN	CHK	APP

HORIZ. SCALE: NOT TO SCALE @ A1
VERT. SCALE: @ A1
COORDINATES: MGA94
DATUM:
ORIGIN:
ORIGIN:

NOTES

- LICENCED MAINTENANCE AREA
- LICENCED MAINTENANCE AREA - SUBSURFACE STRATUM ONLY
- LICENSED MAINTENANCE AREA - AIRSPACE STRATUM ONLY
- ADDITIONAL MAINTAINED ASSETS
- ADDITIONAL MAINTAINED ASSETS - SUBSURFACE STRATUM ONLY

CLIENT: Z:_0005\Sydney Metro NEW\Sydney_Metro.jpg

SURVEY:
DRAWN: HY
CHECKED: DAA
APPROVED: DAA
DATE OF SURVEY:
DATE OF PLAN: 20.12.2024
DATE LAST SAVED: 12.06.2026
DATE APPROVED: 20.12.2024

TITLE
SYDNEY METRO CITY & SOUTH WEST LICENCED MAINTENANCE AREA STAGE 2

DRAWING No AU213004670.061-SMCSW-LMA-4.0-SW Corridor.dwg

JOB No 4670.061
ISSUE 4.0
SHEET 51 OF 133 SHEETS
SIZE A1

COPYRIGHT: © RPS GROUP PLC.
INFORMATION CONTAINED IN THIS DRAWING / FILE IS THE COPYRIGHT OF RPS GROUP PLC. COPYING OR USING THIS DATA IN WHOLE OR PART, IN ANY FORMAT, WITHOUT PERMISSION INFRINGES COPYRIGHT. © THIS DOCUMENT IN BOTH ELECTRONIC AND HARDCOPY FORMAT IS AND SHALL REMAIN THE PROPERTY OF RPS GROUP PLC. THE INFORMATION MAY ONLY BE USED FOR THE PURPOSE FOR WHICH IT WAS COMMISSIONED AND IN ACCORDANCE WITH THE TERMS OF ENGAGEMENT FOR THE COMMISSION, UNAUTHORISED USE OF THIS INFORMATION IN ANY FORM WHATSOEVER IS PROHIBITED.

RPS AAP CONSULTING PTY LTD (ABN 97 117 883 173)
LEVEL 13 420 GEORGE ST SYDNEY NSW 2000
T: 02 8270 8300 www.rpsgroup.com.au

THIS IS A COLOURED PLAN.
REPRODUCTION IN COLOUR ONLY.

D:\Work\AU213004670.061 - SMCSW LMA\AU213004670.061-SMCSW-LMA-4.0-SW Corridor.dwg 17.06.2026 2:47 PM